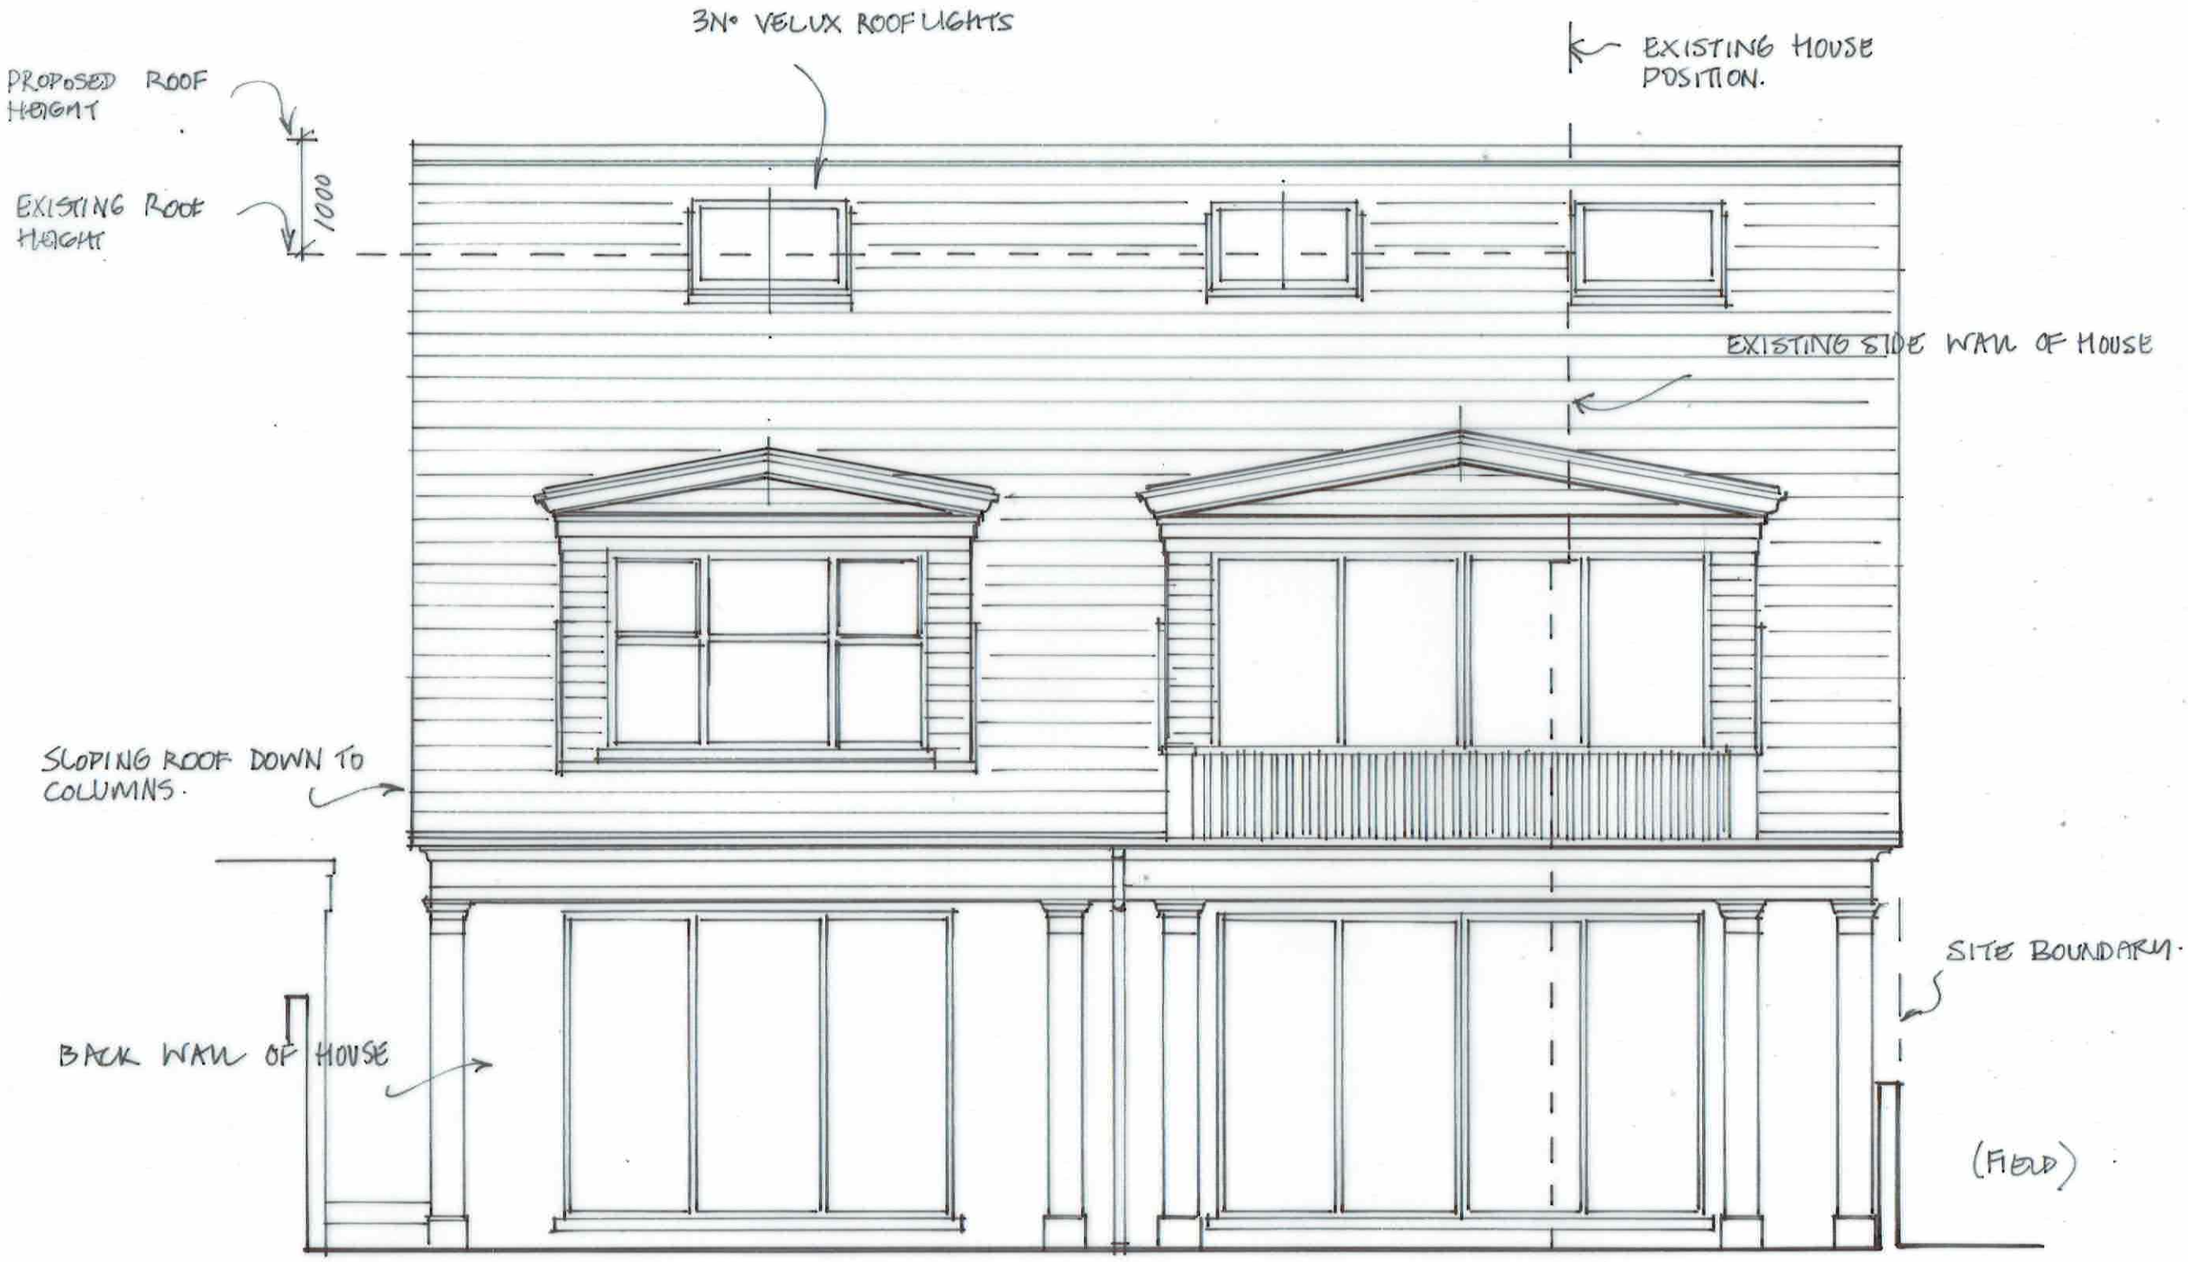


GENERAL MATERIALS.

HOUSE MATERIALS.
ROOF: NATURAL SLATE TILES.
WALL: EXISTING & NEW SAND & CEMENT REDERED.
CORNICE & GUTTER FEATURES: CORNICE TIMBER/GUTTER PLASTIC (PVC)
DOWNPIPES: PVC
WINDOWS: TIMBER & ALUMINIUM.
(WINDOWS) (DOORS)
DORMER WINDOWS.
ROOF: LEAD CLAD
FASIA & SIDES: TIMBER PAINTED.
WINDOWS (AS HOUSE ABOVE).

DEREK WILLIAMS
Architectural, Interior & Furniture

Project: W.J. SALIH 104 LITTLE BUSHEY LANE, BUSHEY WD23 4RE
Title: PROPOSED REAR ELEVATION. REVISION C./AMENDED.
Drwg No: P.02C/AMD Date: 18/02/21 Scale: 1:50