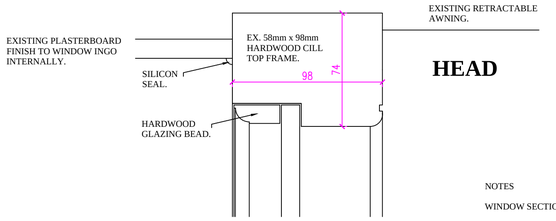

HEAD

NOTES

WINDOW SECTIONS TO BE MANUFACTURED FROM REDWOOD.

WINDOWS TO BE WORKSHOP PREPARED AND TO HAVE 1 COAT TIMBER PRIMER APPLIED PRIOR TO SITE DELIVERY.

WINDOWS TO RECEIVE 1 COAT OF UNDER COAT AND 1 COAT OF GLOSS TO FINISH - COLOUR DARK GREY - RAL 7024.

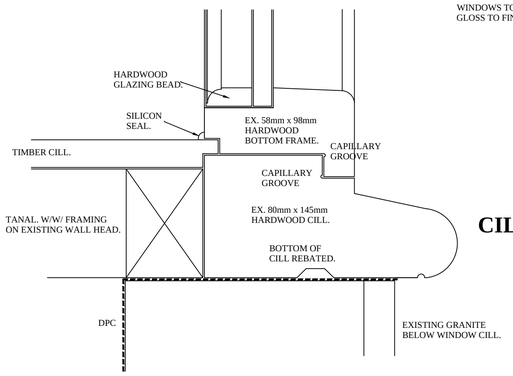

CILL

PLAN SECTION THROUGH WINDOW FRAME
SCALE 1 : 2

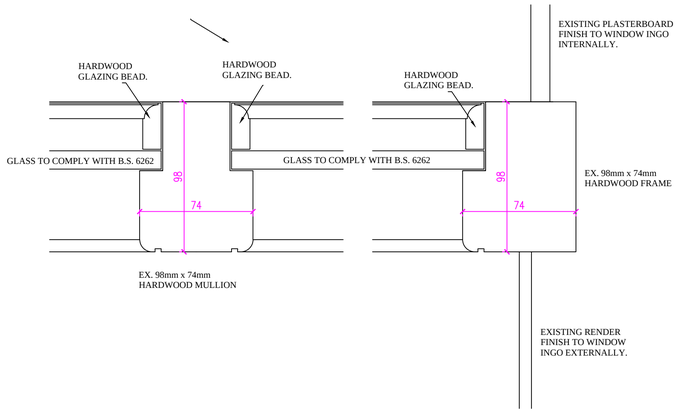

PLAN SECTION THROUGH WINDOW FRAME
SCALE 1 : 2

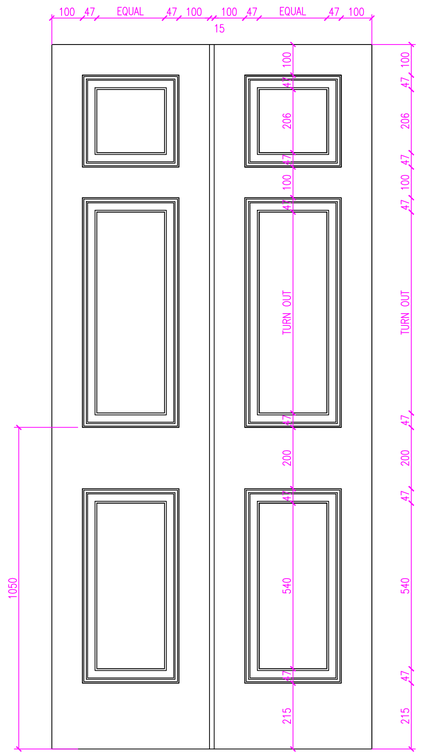

ELEVATION OF NEW STORM DOORS
SCALE 1 : 10

NOTES

ONE AND A HALF PAIR (3 HINGES) 150mm HIGH BRASS.

DOOR SECTIONS TO BE MANUFACTURED FROM REDWOOD.

DOORS TO BE WORKSHOP PREPARED AND TO HAVE 1 COAT TIMBER PRIMER APPLIED PRIOR TO SITE DELIVERY.

DOORS TO RECEIVE 1 COAT OF UNDER COAT AND 1 COAT OF GLOSS TO FINISH - COLOUR DARK GREY - RAL 7024.

DRAUGHT PROOFING SEALS TO BE FITTED ALONG THE TOP AND SIDES OF THE DOOR WITH AN ACCESSIBLE THRESHOLD AT THE BOTTOM OF THE DOORS

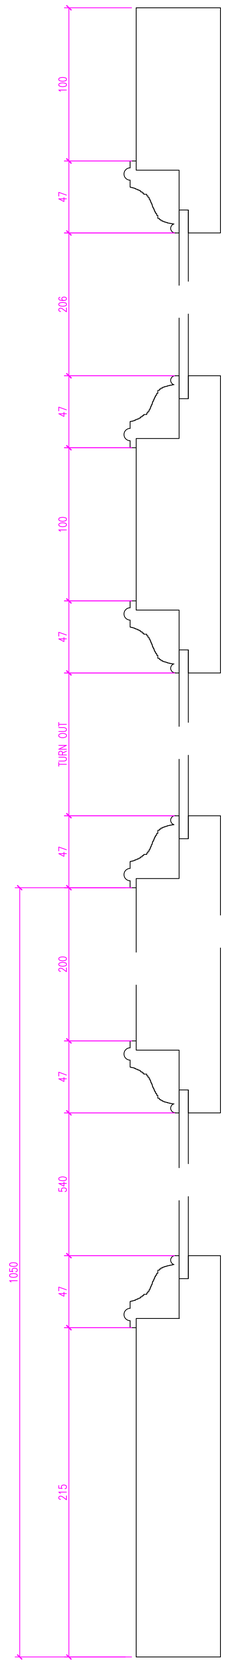

VERTICAL SECTION THROUGH NEW STORM DOORS
SCALE 1 : 2

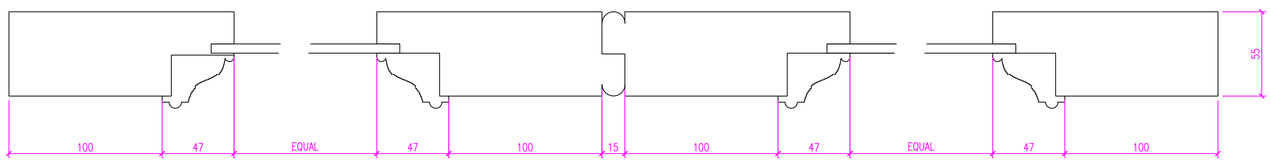

HORIZONTAL SECTION THROUGH NEW STORM DOORS
SCALE 1 : 2

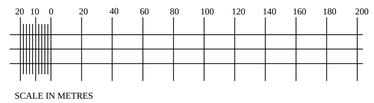

LARGE SCALE DETAILS OF EXTERNAL STORM DOORS AND NEW SHOP FRONT

Project

ALTERATIONS TO SHOP FRONT TO REPLACE LARGE WINDOWS WITH VERTICAL MULLIONS AND REPLACE ROLLER SHUTTERS WITH TIMBER STORM DOORS at
19 WEST NILE STREET
GLASGOW
G1 2PS

Client

TING THAI LTD

Date	Scale	Drg.Num.
FEB '21	1 : 2	2734 / 08

Planning & Building Design Ltd.
24 West Nicolson Street
Edinburgh
EH8 9DA

Tel. 0131 662 8430
Fax. 0131 662 8431