INTERNAL AREA

58.3 SQM
627.536 SQ/FT

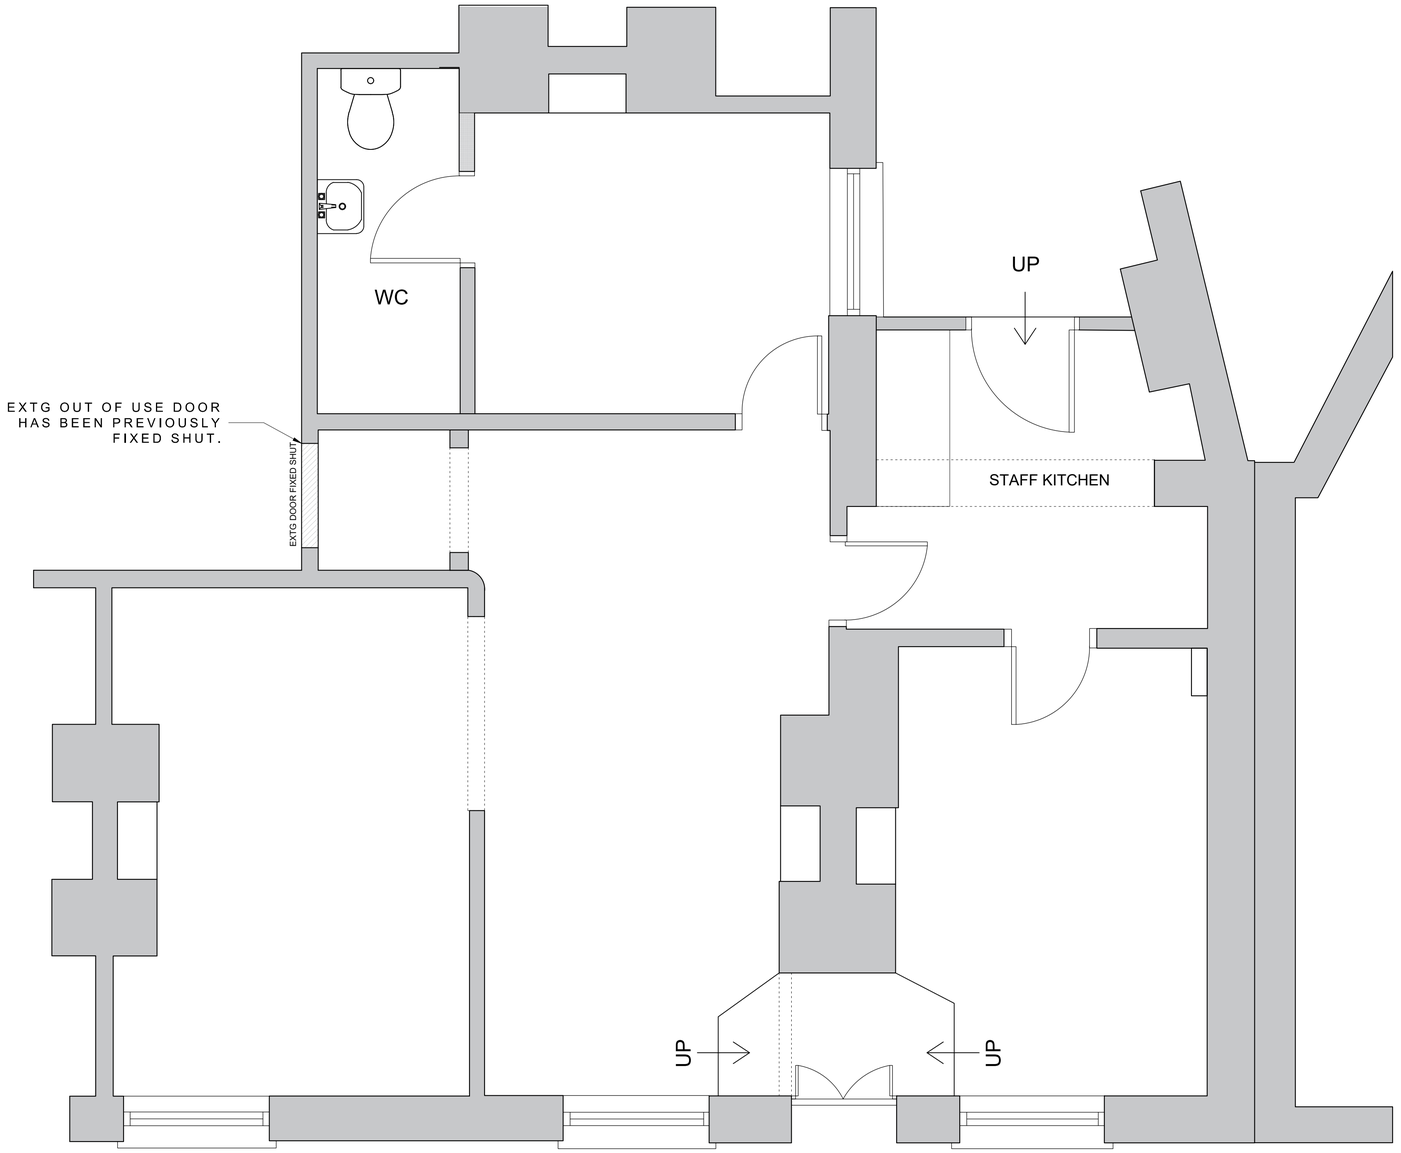

EXISTING PLAN
SCALE 1:25 @ A1, 1:50 @ A3

0m 1m 2m 3m 4m 5m 6m 7m 8m 9m 10m

Origin: ☐ CAD ☐ IMAGE ☐ SURVEY
Status: ☐ For Information ☐ For Tender ☐ For Construction ☐ As Built Drawing

Copyright of this drawing is owned by Abbi Greenland
- Do not reproduce, distribute without written consent.

All dimensions to be checked on site and any discrepancies notified prior to commencement of work.

DATES REV COMMENTS

SCALE : 1:25 @ A1
DATE : NOVEMBER 2020
DRAWN BY : AG

DRAWING TITLE :
EXISTING FLOOR PLAN

CLIENT :
SILK LASER CLINIC

PROJECT :
SILK LASER CLINIC
14 THE FRIARY
PORTSMOUTH
PO5 2LS

SL001.20.100

*