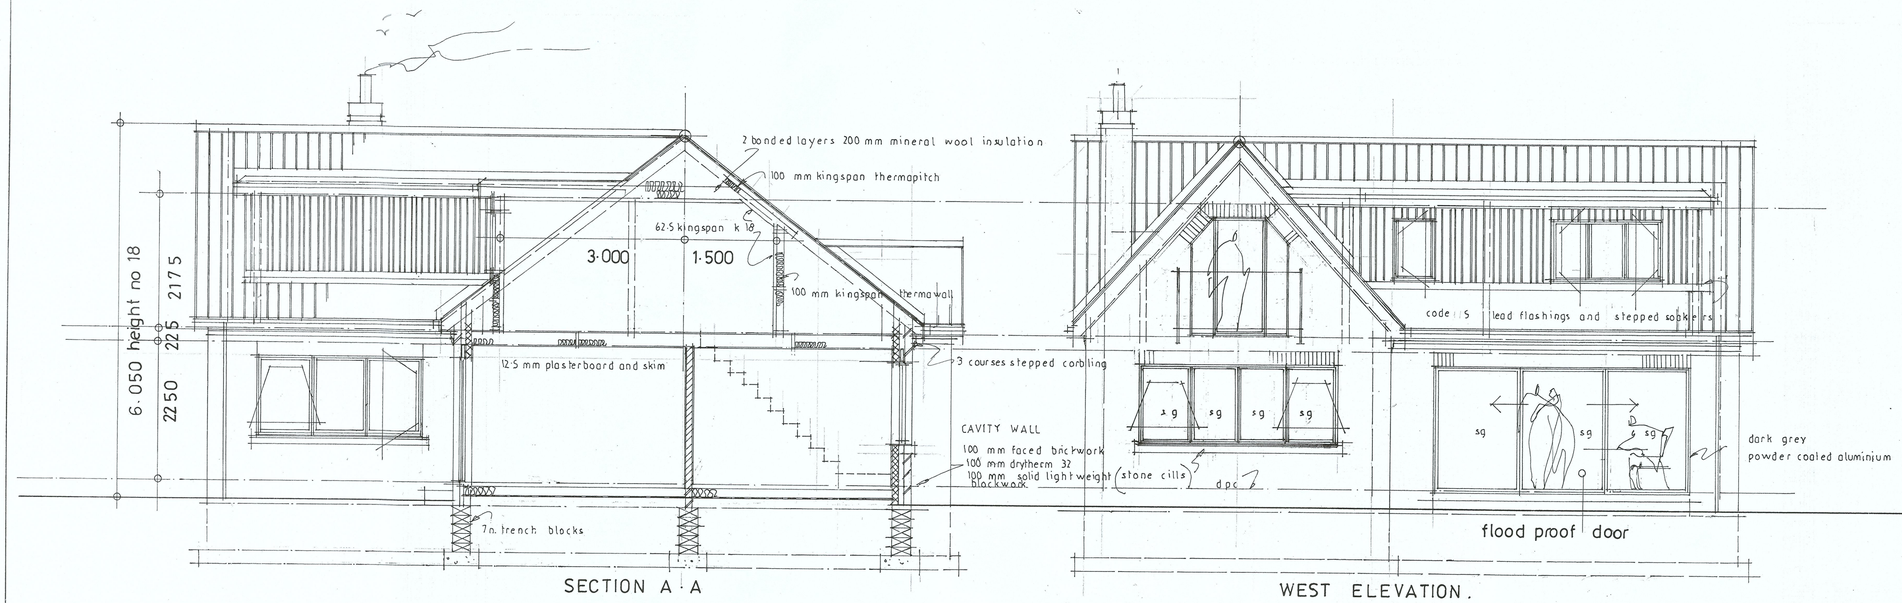

REPLACEMENT DWELLING 6 WALLINGFEN LANE NEWPORT. EAST RIDING OF YORKSHIRE HU15 2RF.

scales 1:50 at A1 1:100 at A3

0 1 2 3 4 5 6 7 8 9 10m.

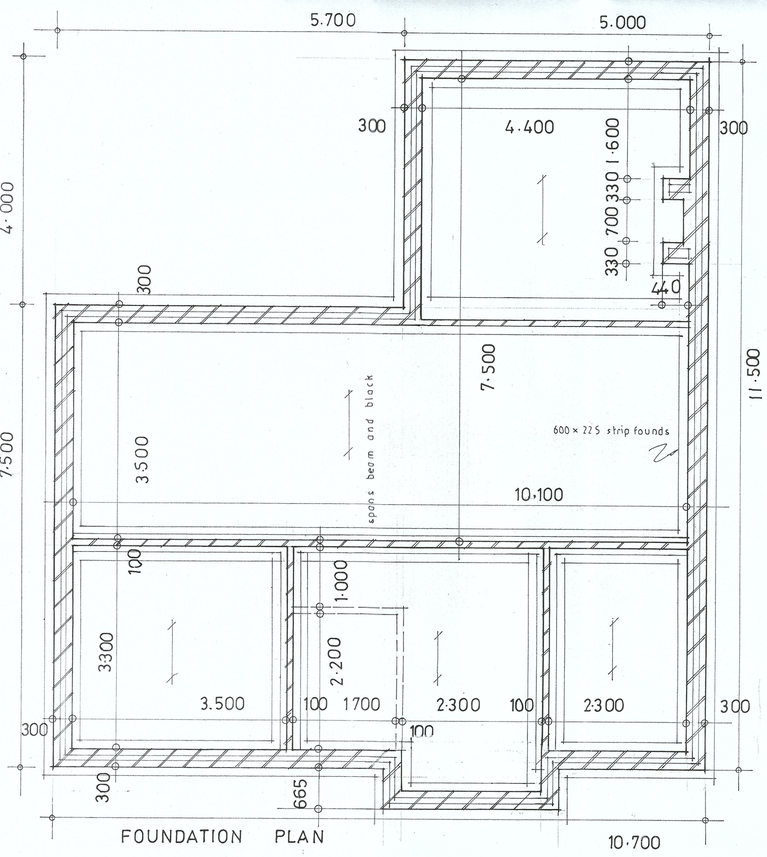

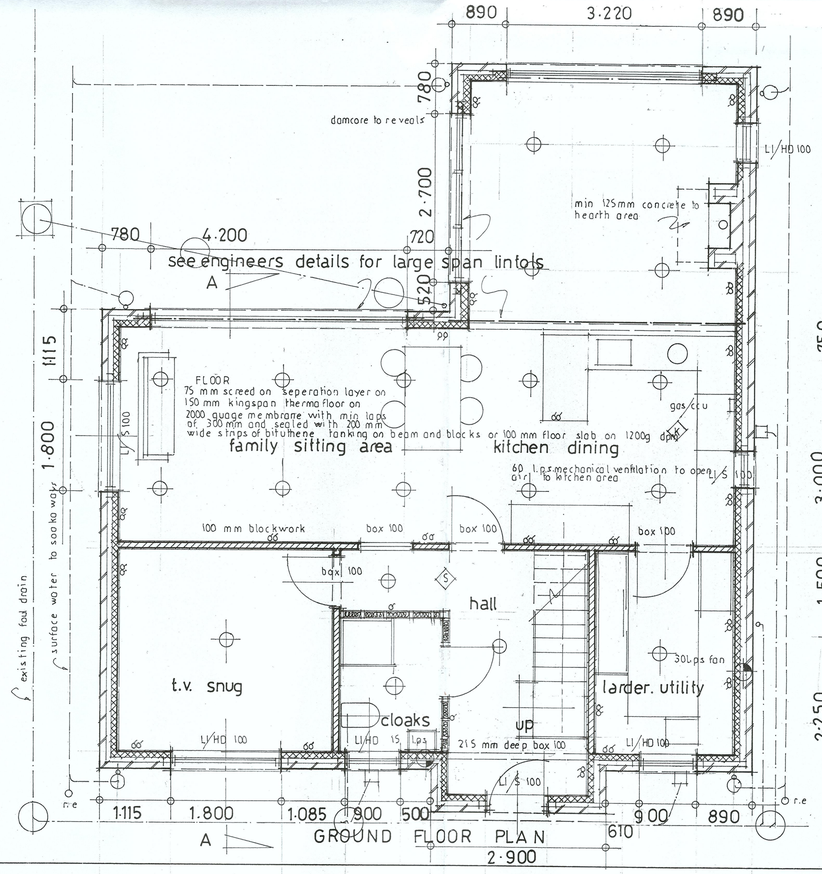

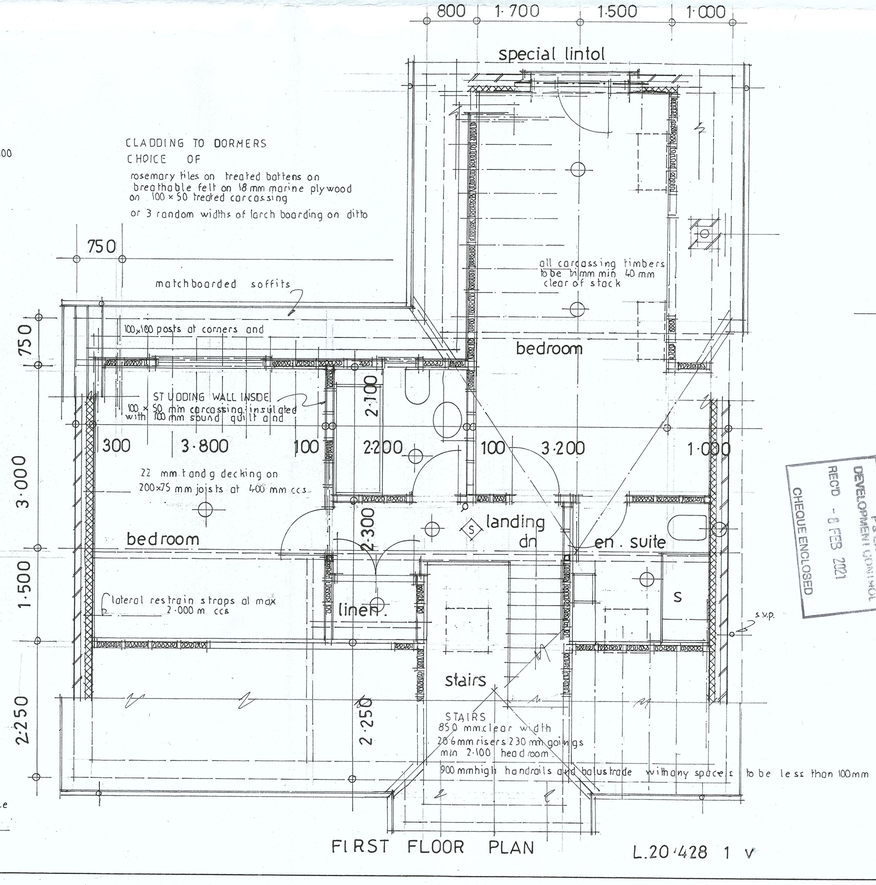

P & D
DEVELOPMENT CONTROL
RECD - 8 FEB 2021
CHEQUE ENCLOSED

L.20/428 1 v