10cm SCALE WITH CAUTION use both scale bars to check for reduction or distortion

10cm

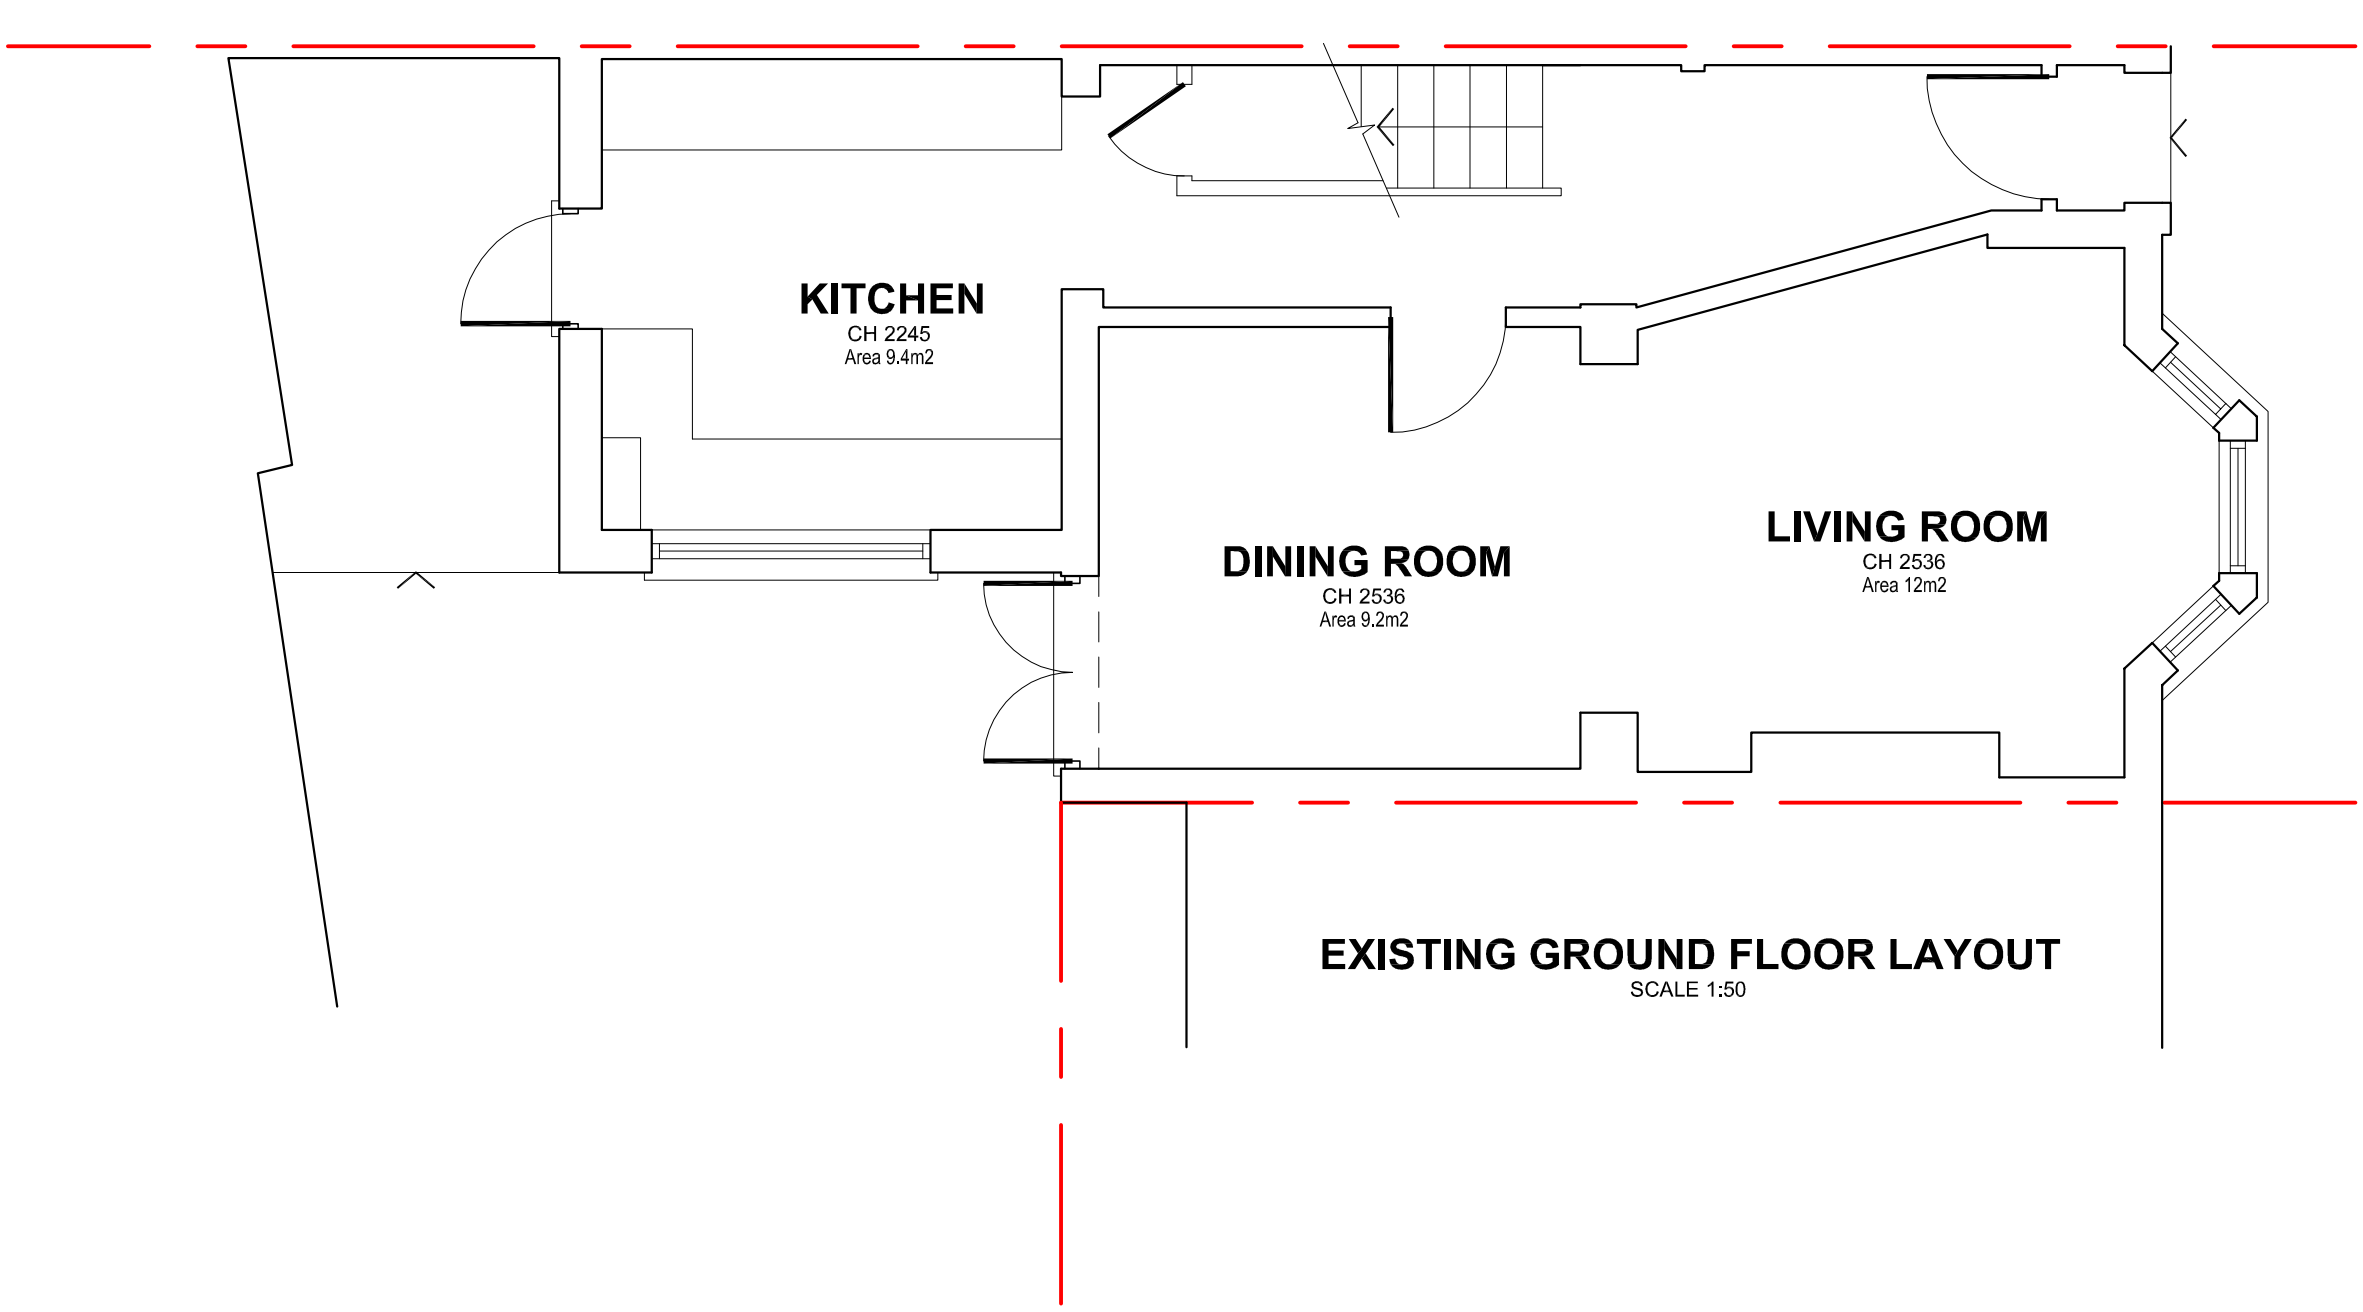

EXISTING GROUND FLOOR LAYOUT
SCALE 1:50

Notes

Scale
1:50
1:100
1:200
1:500

david joseph consulting
structural engineering and construction consultants

29 Dartmouth Place, London SE23 3AU
drafting@djc.london
020 8699 7750

All dimensions must be checked on site.
Any dimensional discrepancies discovered must be reported to the Project Manager before proceeding.
This drawing is to be read in conjunction with all relevant documents.
This drawing is copyright © and may not be reproduced without permission

Revisions

A	23.02.21	Boundary line amended.

Client
Virginia Norris

Address
1 ROPERY STREET
LONDON
E3 4QE

Drawing Title
EXISTING GROUND FLOOR

Date
FEB '21

Scale
1:50 @ A3

Drawing Number
4577 - 100

Revision
A