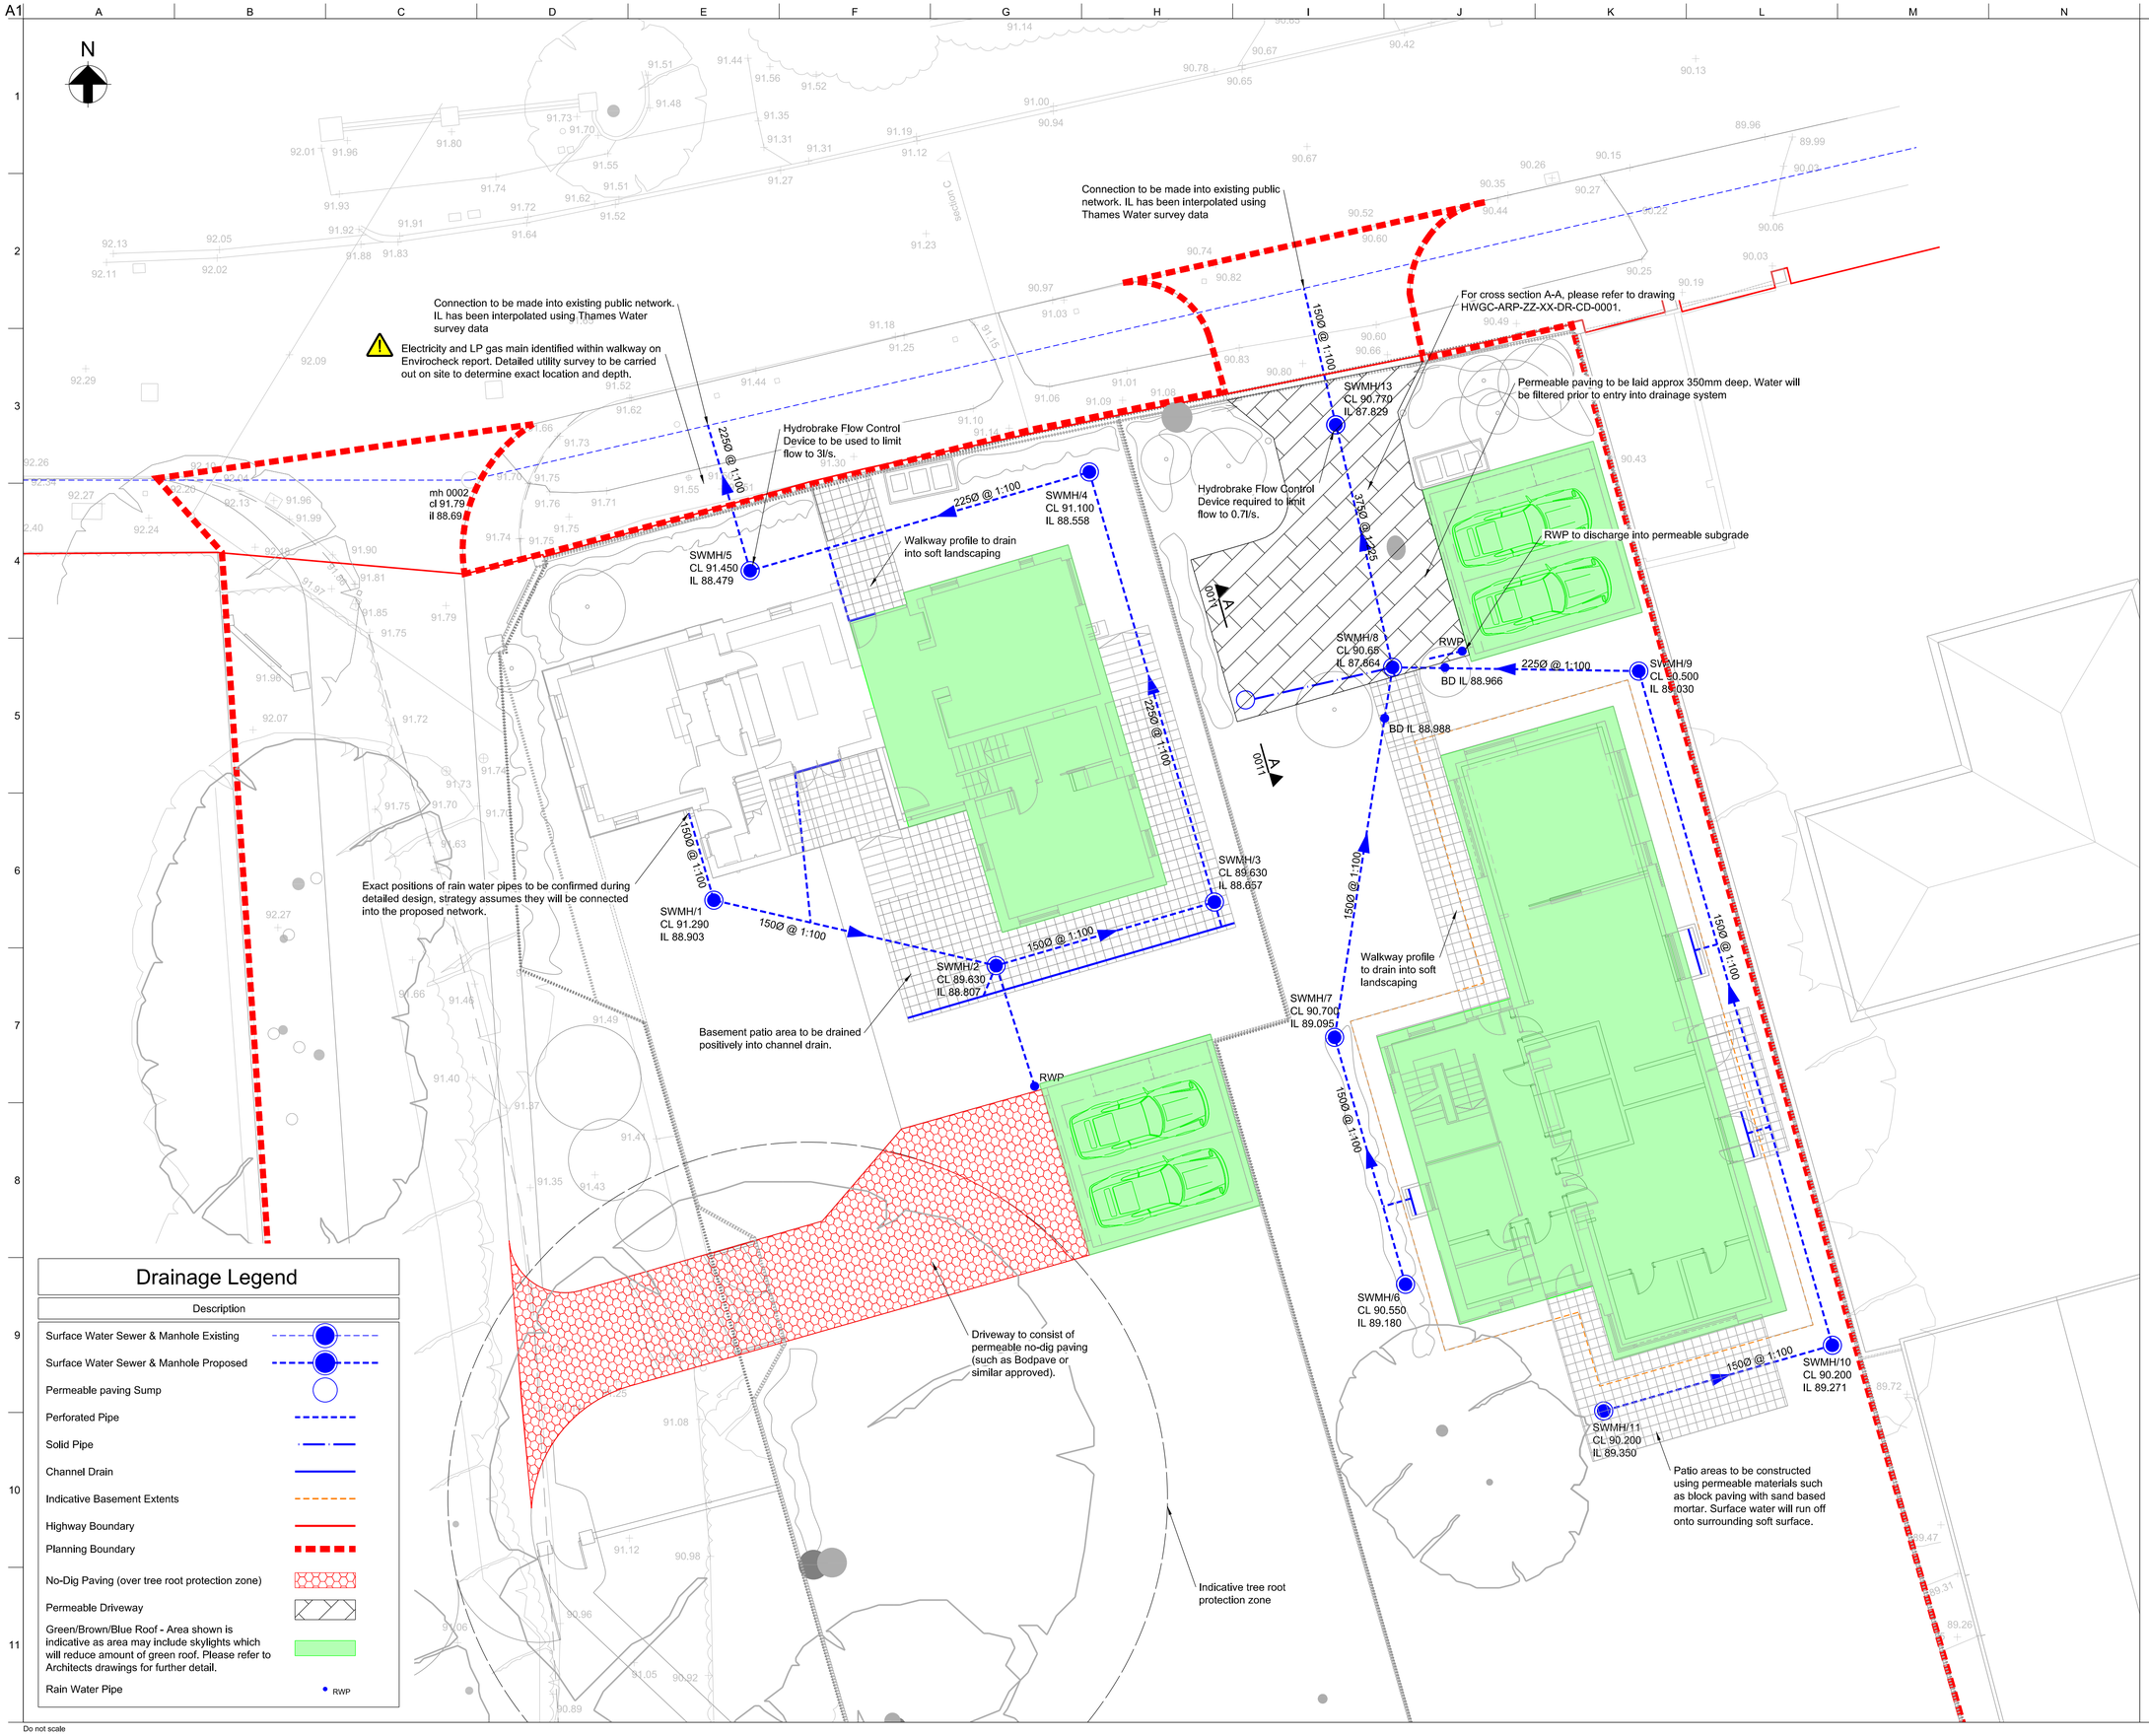


## Drainage Legend

| Description | |
|---|---|
| Surface Water Sewer & Manhole Existing | |
| Surface Water Sewer & Manhole Proposed | |
| Permeable paving Sump | |
| Perforated Pipe | |
| Solid Pipe | |
| Channel Drain | |
| Indicative Basement Extents | |
| Highway Boundary | |
| Planning Boundary | |
| No-Dig Paving (over tree root protection zone) | |
| Permeable Driveway | |
| Green/Brown/Blue Roof - Area shown is indicative as area may include skylights which will reduce amount of green roof. Please refer to Architects drawings for further detail. | |
| Rain Water Pipe | RWP |

General Notes:

01. All levels are shown in metres above Ordnance Datum (m AOD). Plans and Layouts show dimensions in metres.

02. Do not scale from this drawing, only figured dimensions and levels to be used.

03. For drainage details, please see drawing HWGC-ARP-ZZ-XX-DR-CD-0010

| Issue | Date | By | Chkd | Appd |
|---|---|---|---|---|
| 01 | 05/01/21 | JL | YB | JJM |
| First Issue | | | | |

ARUP

63 St Thomas Street
Bristol BS1 6JZ
Tel +44(0)117 976 5432 Fax +44(0)117 976 5433
www.arup.com

Client
Hadley Wood Golf Club

Job Title
Hadley Wood Golf Club

Proposed Surface Water Drainage

Scale at A1 1:100

Discipline Civil Engineering

Job No 255966-00

Drawing Status Information

Drawing No HWGC-ARP-ZZ-XX-DR-CD-01

Issue 01

Do not scale



\\GlobalEurope\Bristol\Jobs\255xxx\255966-00\4_3D_Drgs\0_Drawings\HWGC-ARP-ZZ-XX-DR-CD-0001.dgn