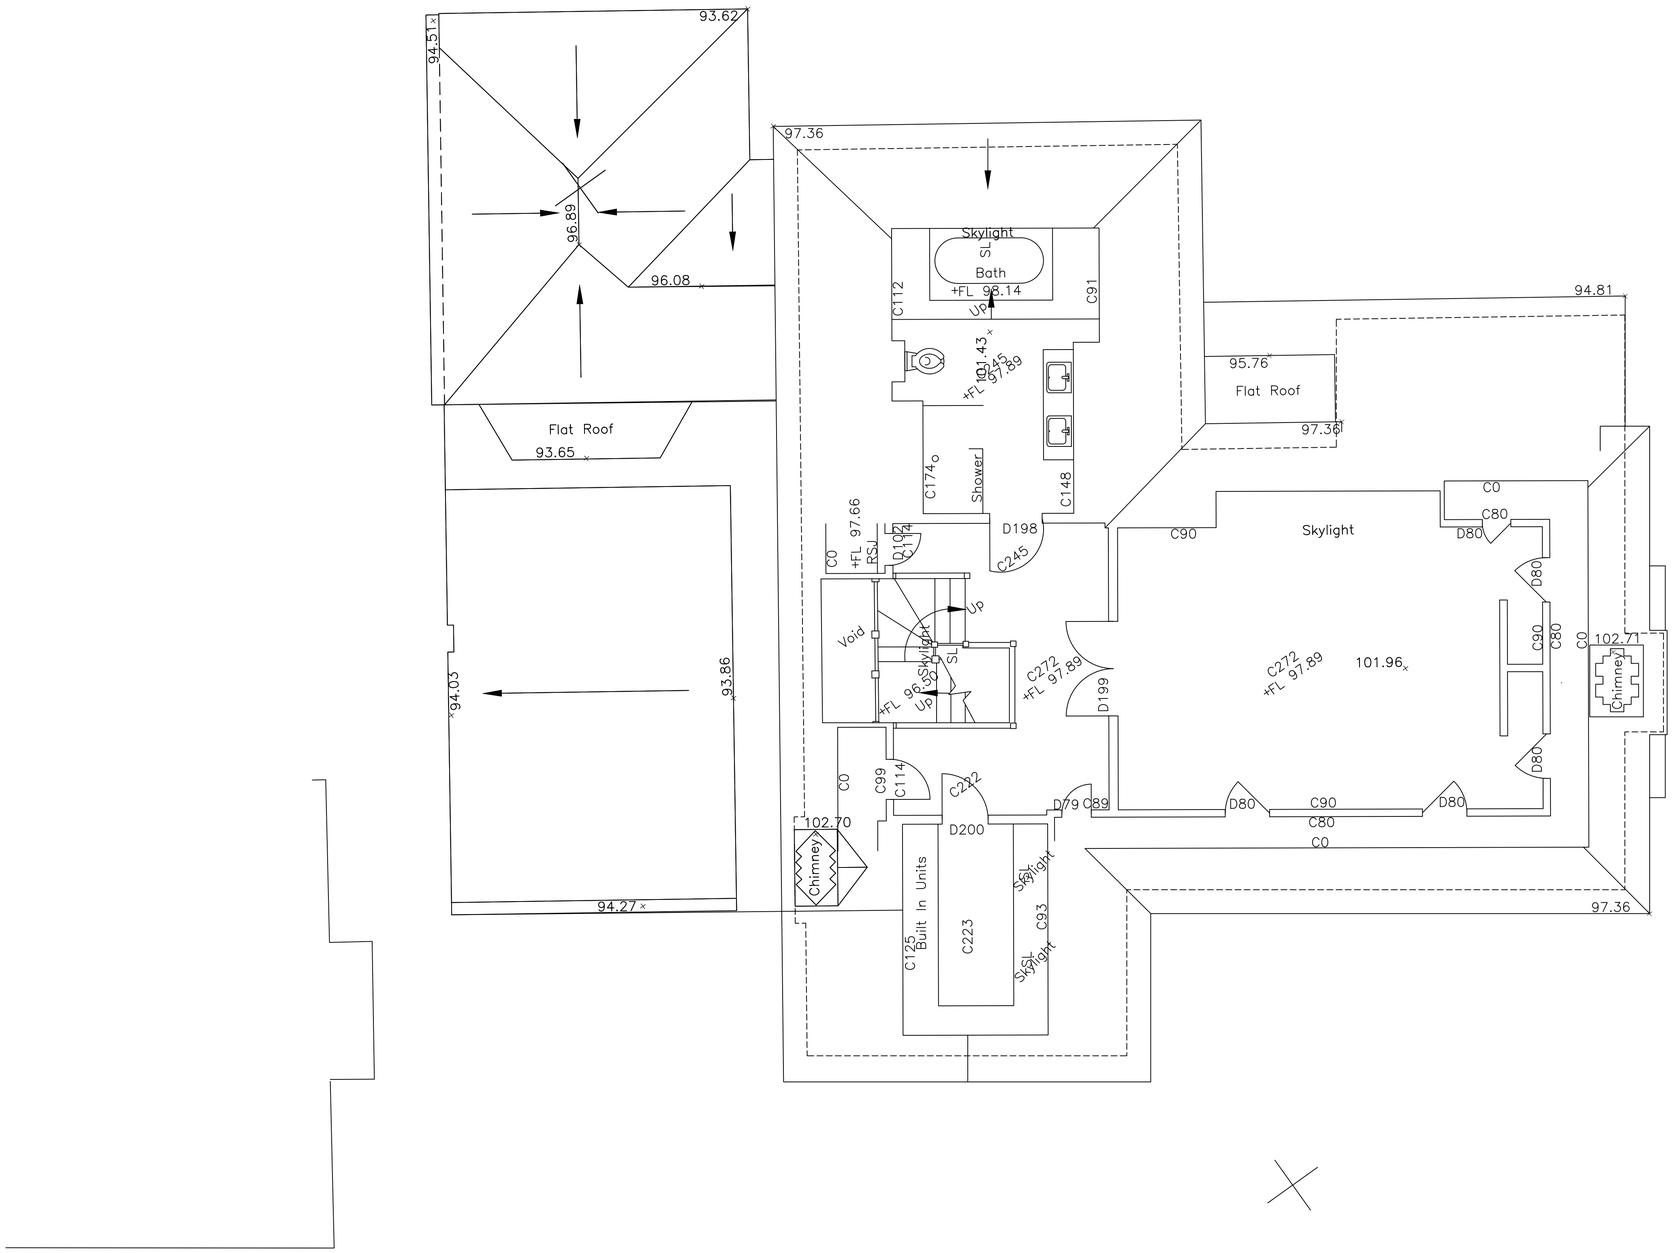

EXISTING PLAN - Second Floor

subZEROarchitecture

ONE ADEN ROAD ENFIELD **EN3 7SE**

01 : Any scale discrepancies to be reported to the Architect immediately. All dimensions to be verified by contractor on site prior to any works.
02 : All work to be conducted in accordance with the requirements of the building regulations & the statutory authority regulations in force and the british standards
03 : This drawing is to be read in conjuction with all relevant drawings, specifications schedules and structural and services engineers drawings and reports for further detail and clarification
04 : Any queries to be confirmed to the architect before stages of procurement and construction.
05 : All rights reserved. All drawings and written material appearing herein constitute original and unpublished work of the architect and may not be duplicated, used or disclosed without written consent of the Architect.

letter	date	revision note	by	check
A	16.12.20	ISSUED FOR PRE APPLICATION	MP	
P1	20.02.21	ISSUED FOR PLANNING	MP	

scale bar 1:50

0 2 4 6

client

title
EXISTING PLANS

project
22 PINE GROVE LONDON N20 8JZ

project number	date	by	checked
1134	OCTOBER 2020	MP	

scale	issued for
1:50 @ A1	PLANNING

number **A1-112** revision **P1**

© SUB ZERO ARCHITECTURE 2021
All rights reserved, including but not limited to The Copyright, Designs and Patents Act 1988