ALL DIMENSIONS TO BE CHECKED ON SITE AND ANY DISCREPANCIES AND ADJUSTMENTS TO BE NOTED AND PASSED TO THE CONTRACT ADMINISTRATOR FOR FURTHER INSTRUCTIONS. IF IN DOUBT ASK.

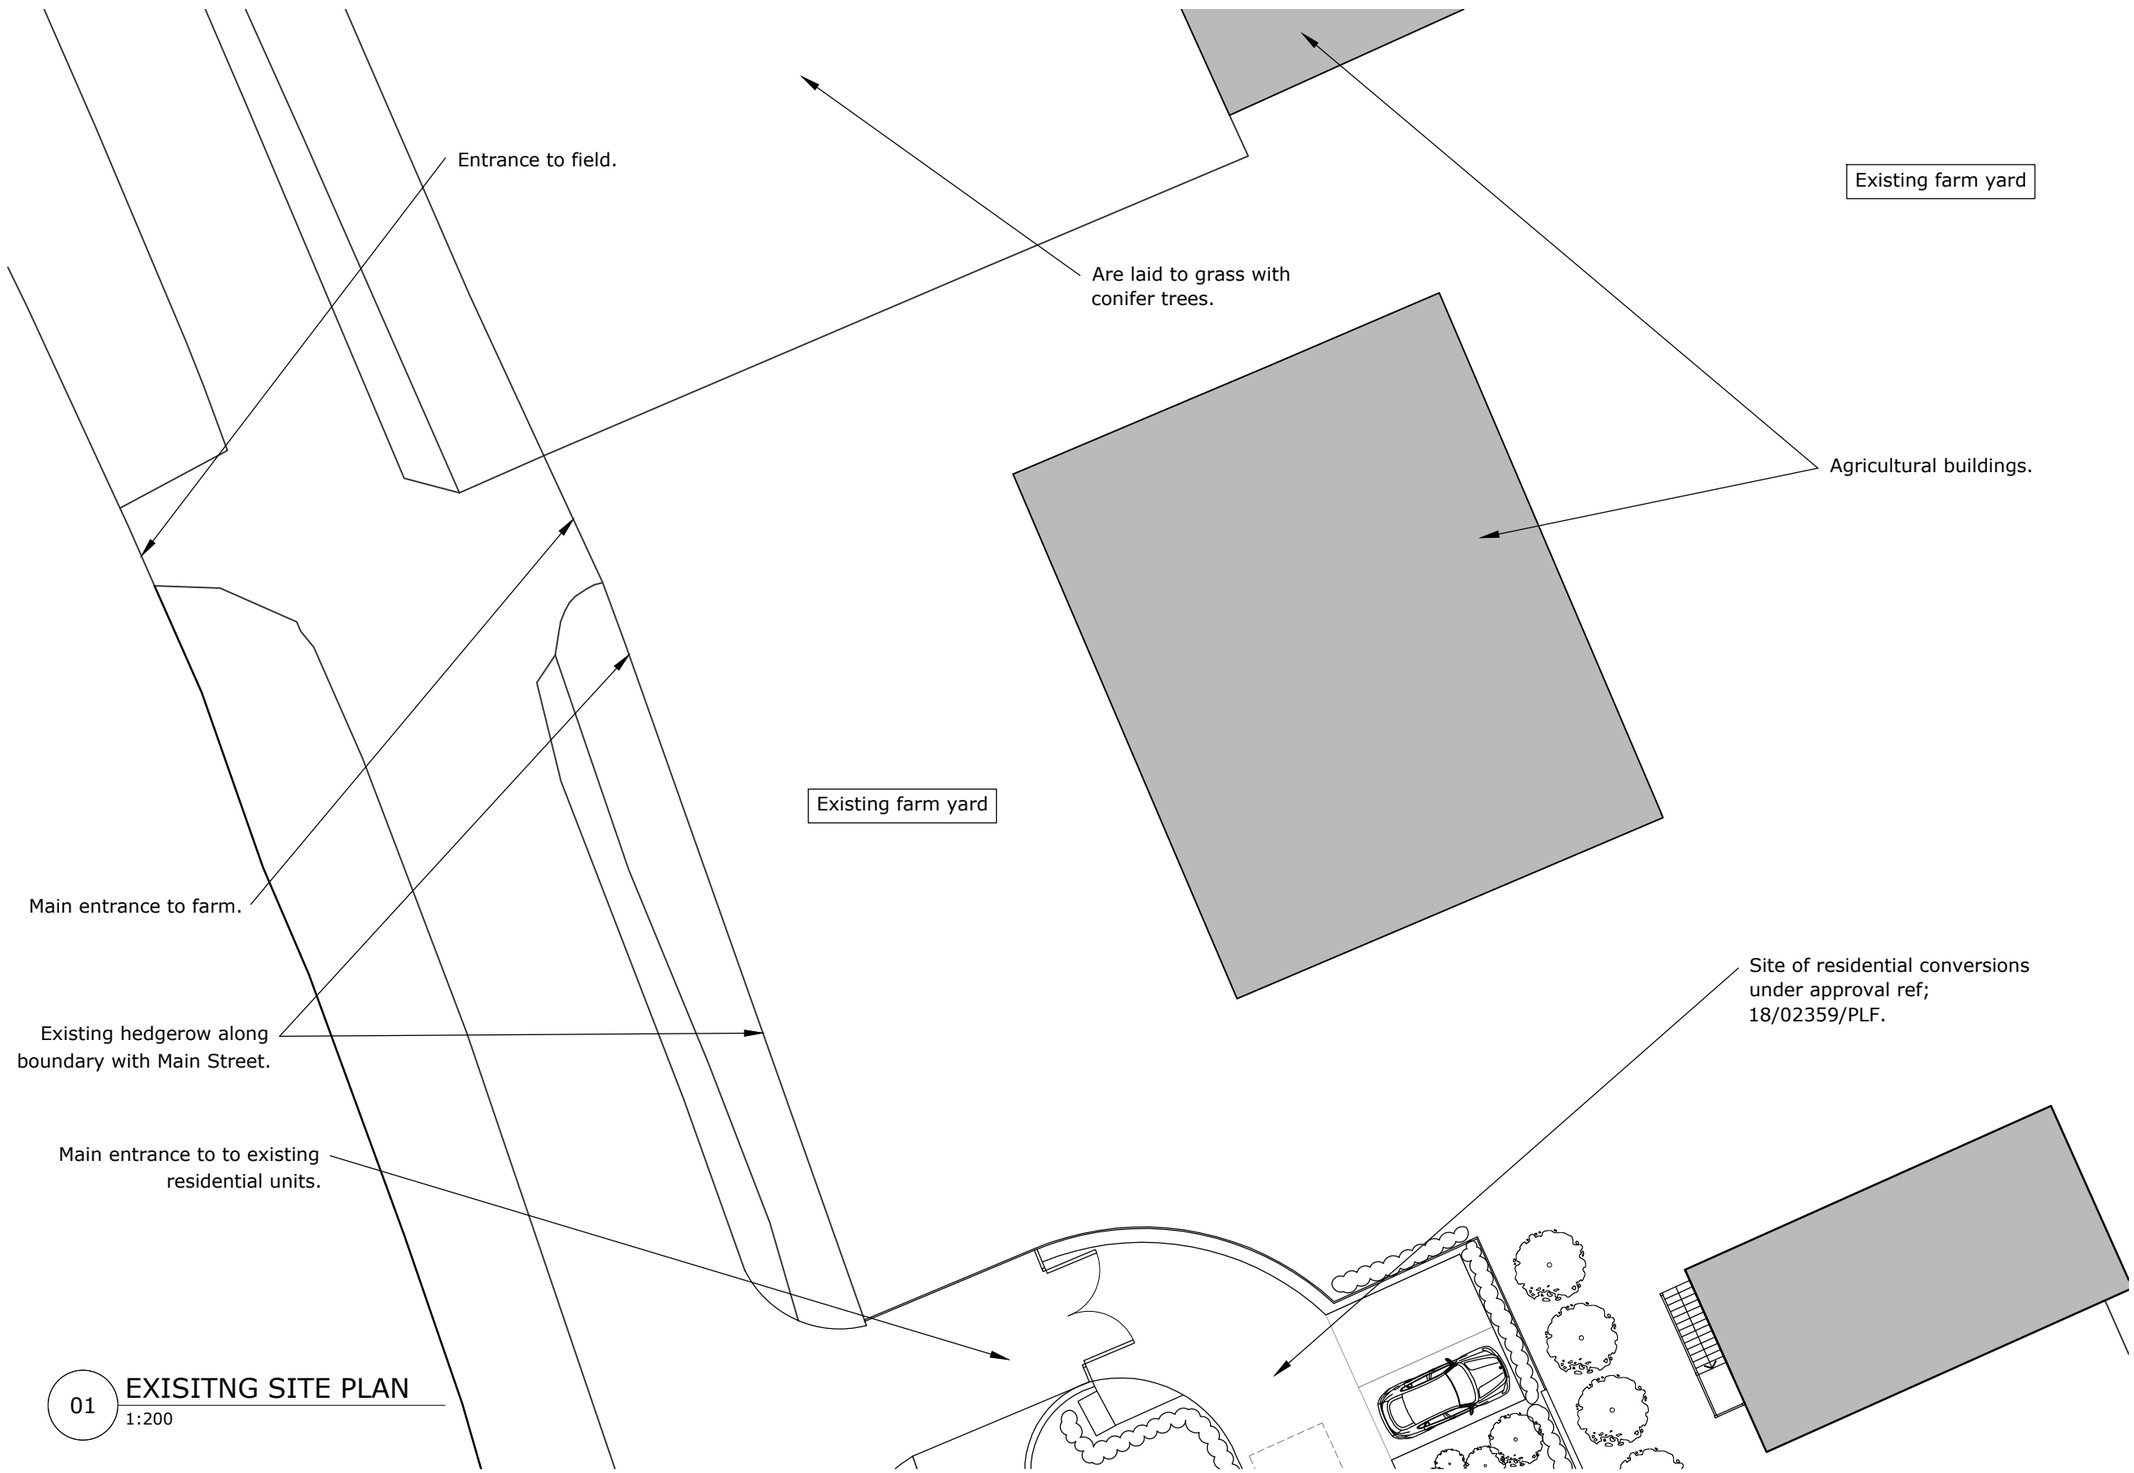

01 EXISITNG SITE PLAN
1:200

RobsonArchitecture

T 07815 955 011
E david@robsonarchitecture.co.uk
W www.robsonarchitecture.co.uk

ROBSON ARCHITECTURE
THE BUNGALOW, DRIFFIELD ROAD, WANSFORD, EAST YORKSHIRE, YO25 8NU

JOB TITLE: NORTH END FARM, KELK, YO25 8HL

CLIENT: MR. & MRS. NORMAN

DWG TITLE: EXISTING SITE PLAN

SCALE	DATE	CHECK	DRAWN	DATE	REVISION	Rev.No.	REV.
1:200	DEC 20		DR				-

DWG NO. 10355-02

© COPYRIGHT