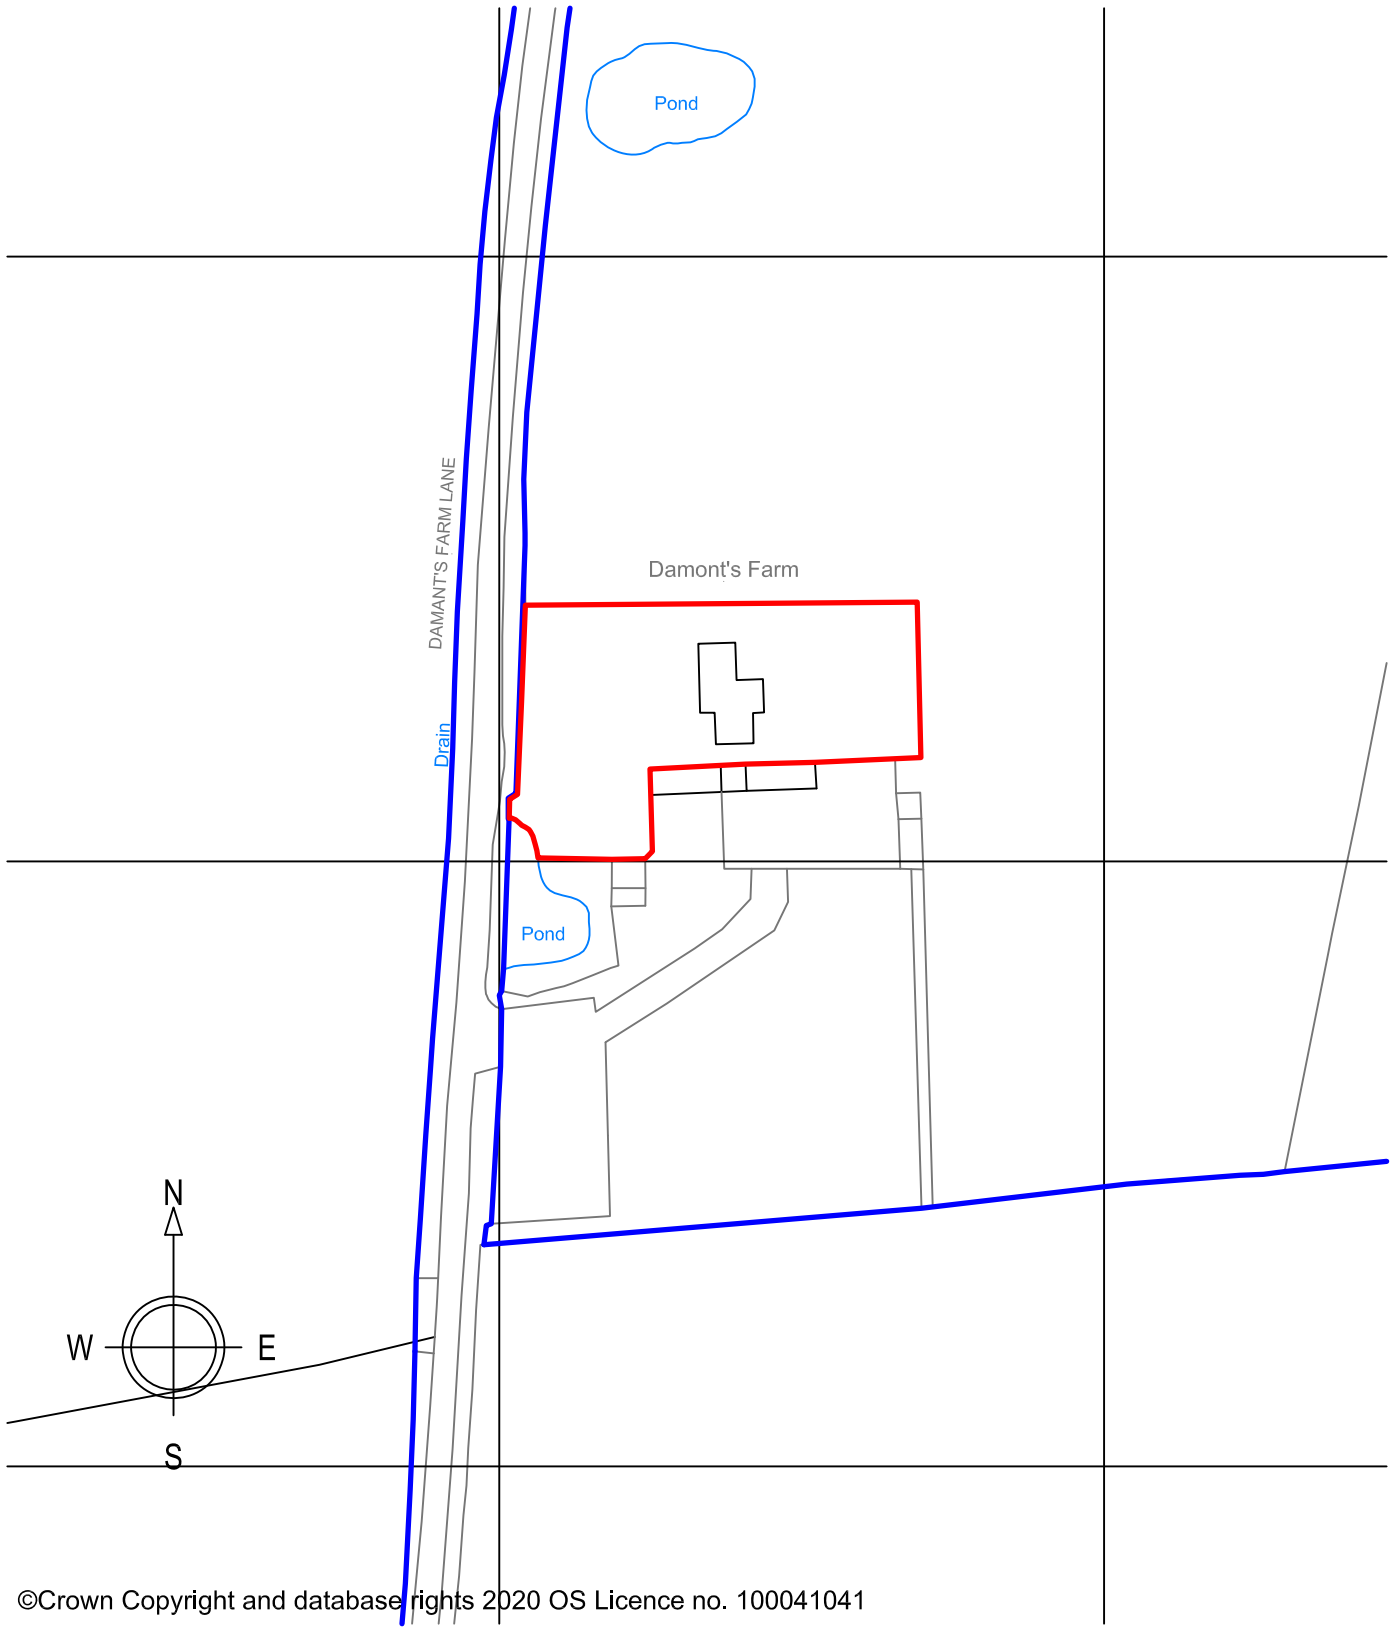

©Crown Copyright and database rights 2020 OS Licence no. 100041041

LOCATION PLAN

Scale 1:1250

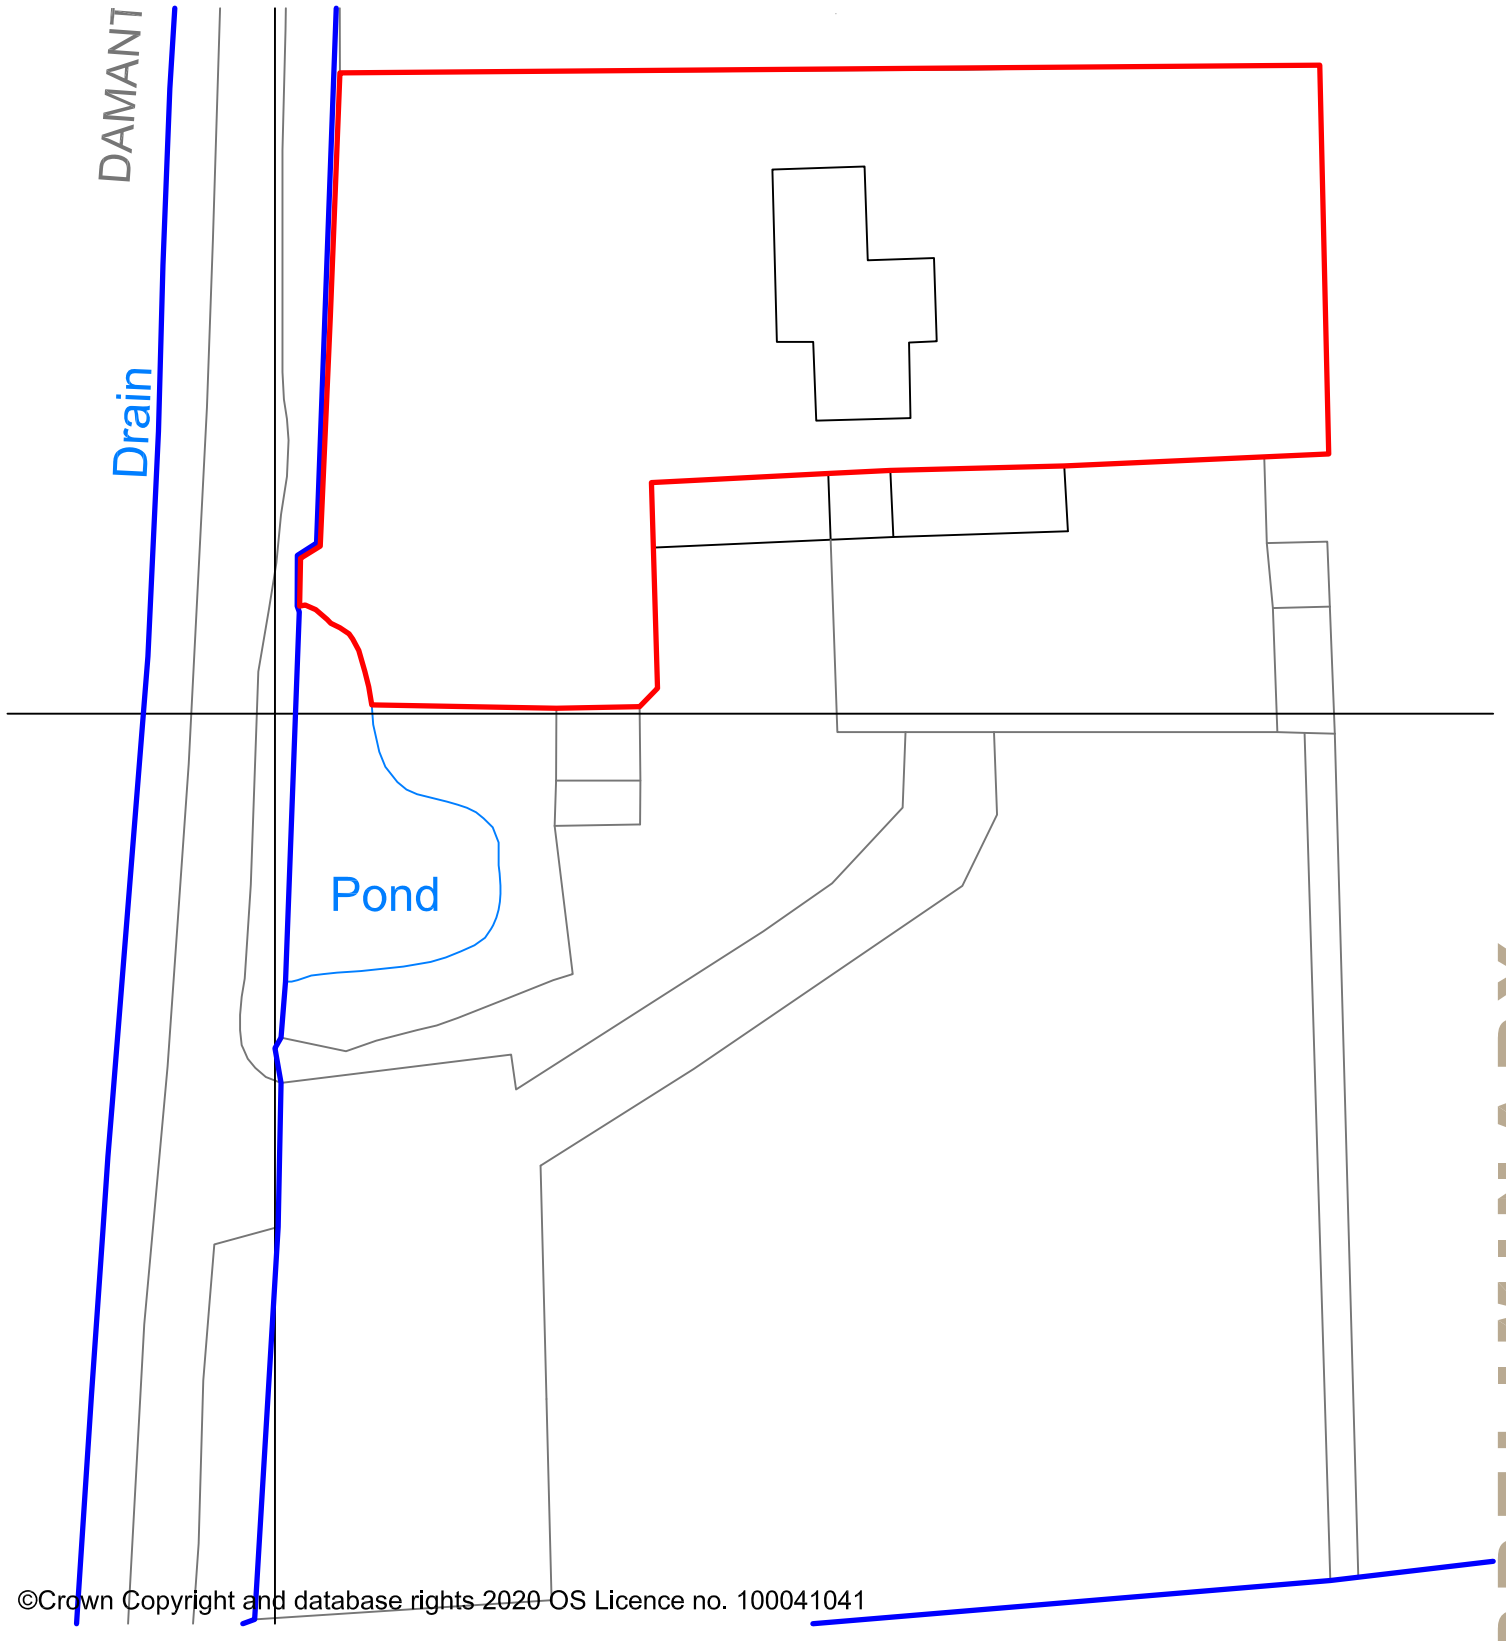

©Crown Copyright and database rights 2020 OS Licence no. 100041041

BLOCK PLAN

Scale 1:500

PRELIMINARY

NOTES:
1. Use written dimensions only. All dimensions to be checked on site and any discrepancies reported to ACORUS immediately. If in doubt ask.
2. Where relevant, significant hazards have been identified on the drawing. Hazards which should be obvious to a competent contractor or unforeseeable have not been identified.
3. This drawing is confidential and remains the exclusive property of ACORUS.
4. Ordnance Survey Paper Map Copying Licence Number: 100039456.

© ACORUS Rural Property Services Ltd.

1:1250

0 50 m 100 m 150 m 200 m

0 10 m 50 m 80 m

1:500

Rev	Date	Description	Dwn	Chk
Rev.	Date.	Amendment.	Drawn.	Checked.

PROJECT
STRUTT & PARKER FARMS
DAMONT'S FARM
CO16 0NP

TITLE
AOC
SITE LOCATION & BLOCK PLAN

SCALE	DATE	DRAWN BY	CHECKED BY
AS SHOWN @A3	01/21	EB	BB

JOB NO.	DRAWING NO.	REVISION
SPF/2021/005	100_01	

acorus
Planning. Design. Property.
acorus.co.uk