	Revision	Date	By	Chk.

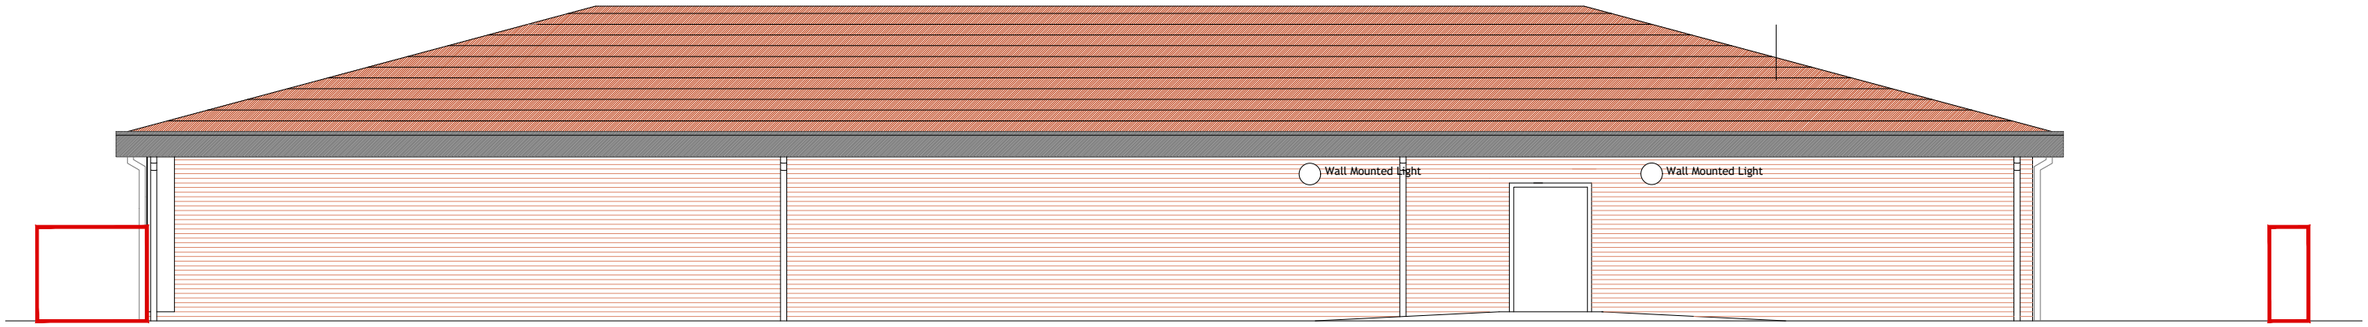

EXISTING EAST ELEVATION 1:100 @ A3

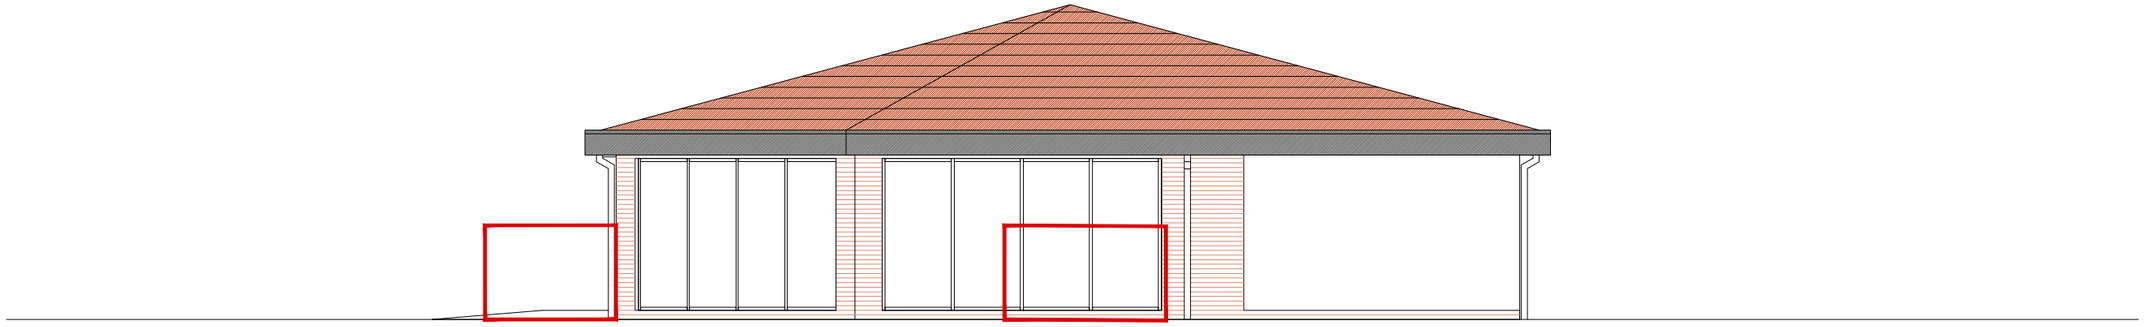

EXISTING SOUTH ELEVATION 1:100 @ A3

0 5 10 15

SCALE (METRES)

AMCA ARCHITECTS
Castlecroft Business Centre Tom Johnston Road
Dundee DD4 8XD
T: 01382 774111 F: 01382 739382
mail@amcaarchitect.co.uk

Drawn by	Date
KP	FEB 2021
Checked by	Scale
AJM	As Specified

Job
North Drive/Luton Road
Cleveleys
FY5 3PG

Drawing
PLANNING APPLICATION
EXISTING ELEVATIONS 2

Co-operative Proj No.	AMCA Job No.	Drawing No.	Rev.
0000	3729	PL_007	-

CAD Ref: 3729 North Drive Cleveleys.dwg