Do Not Scale

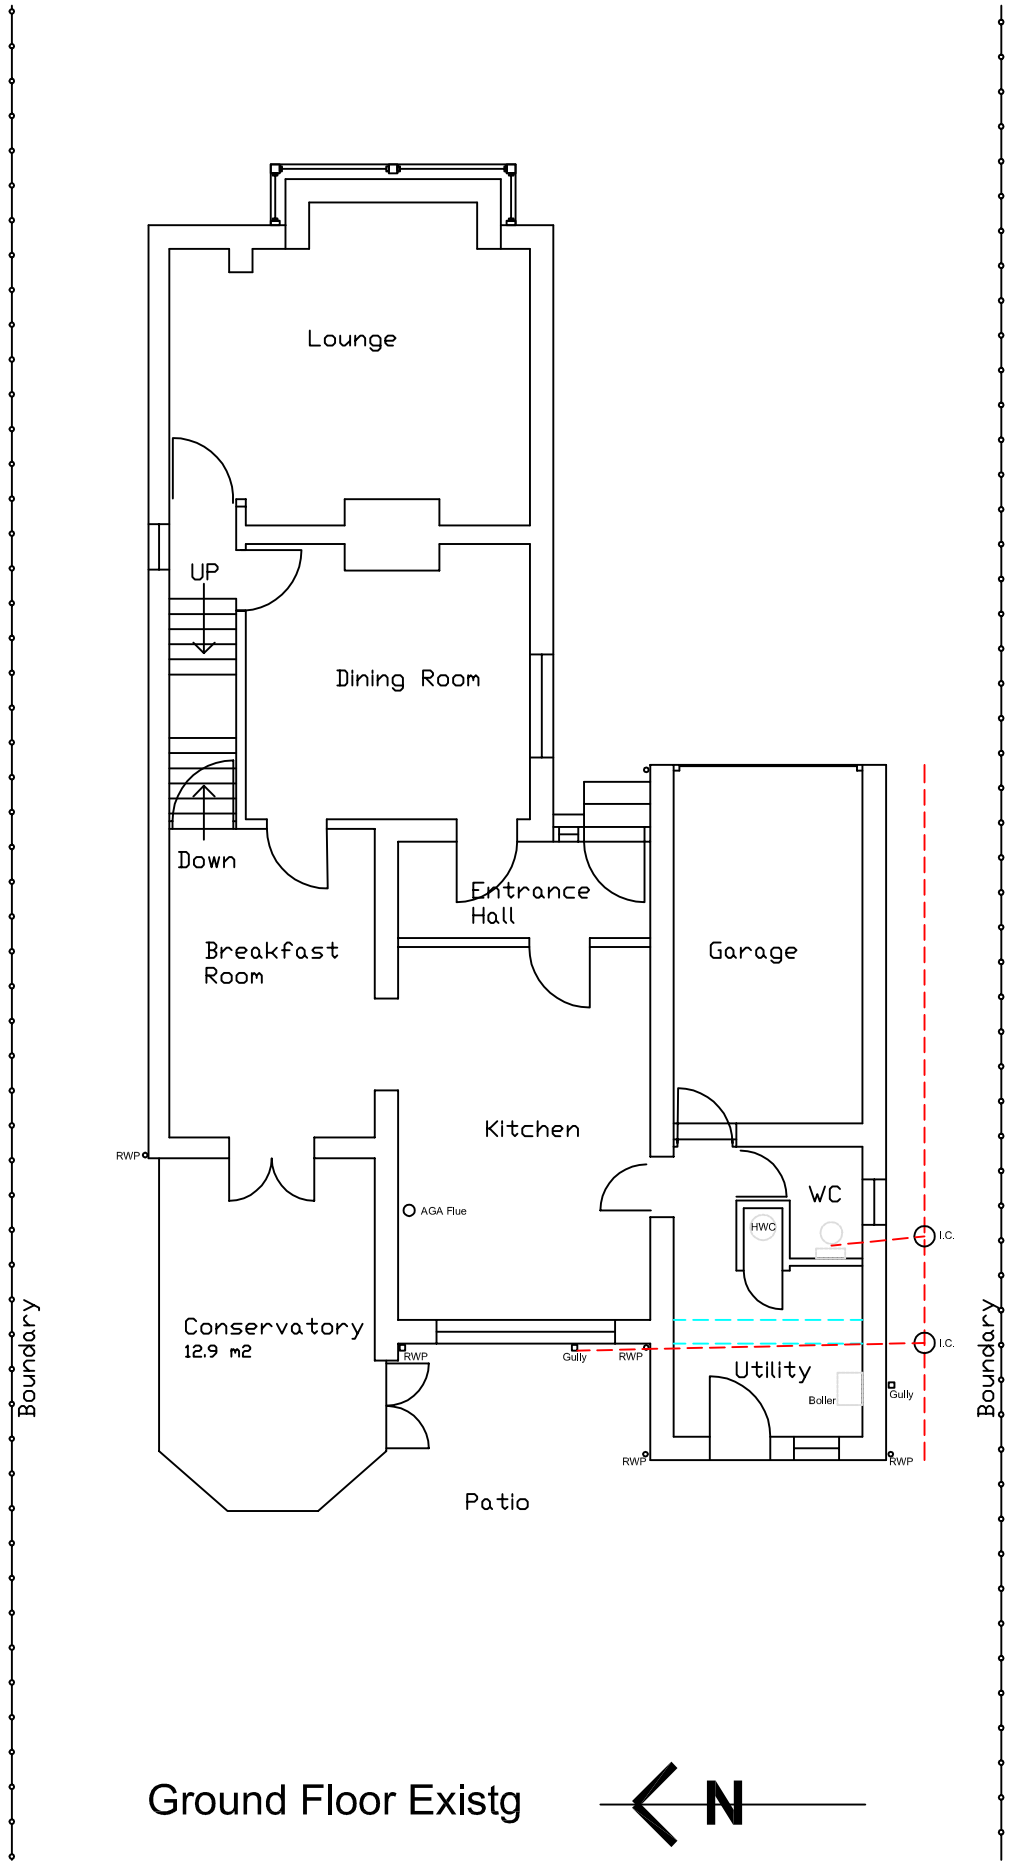

Ground Floor Existg

N

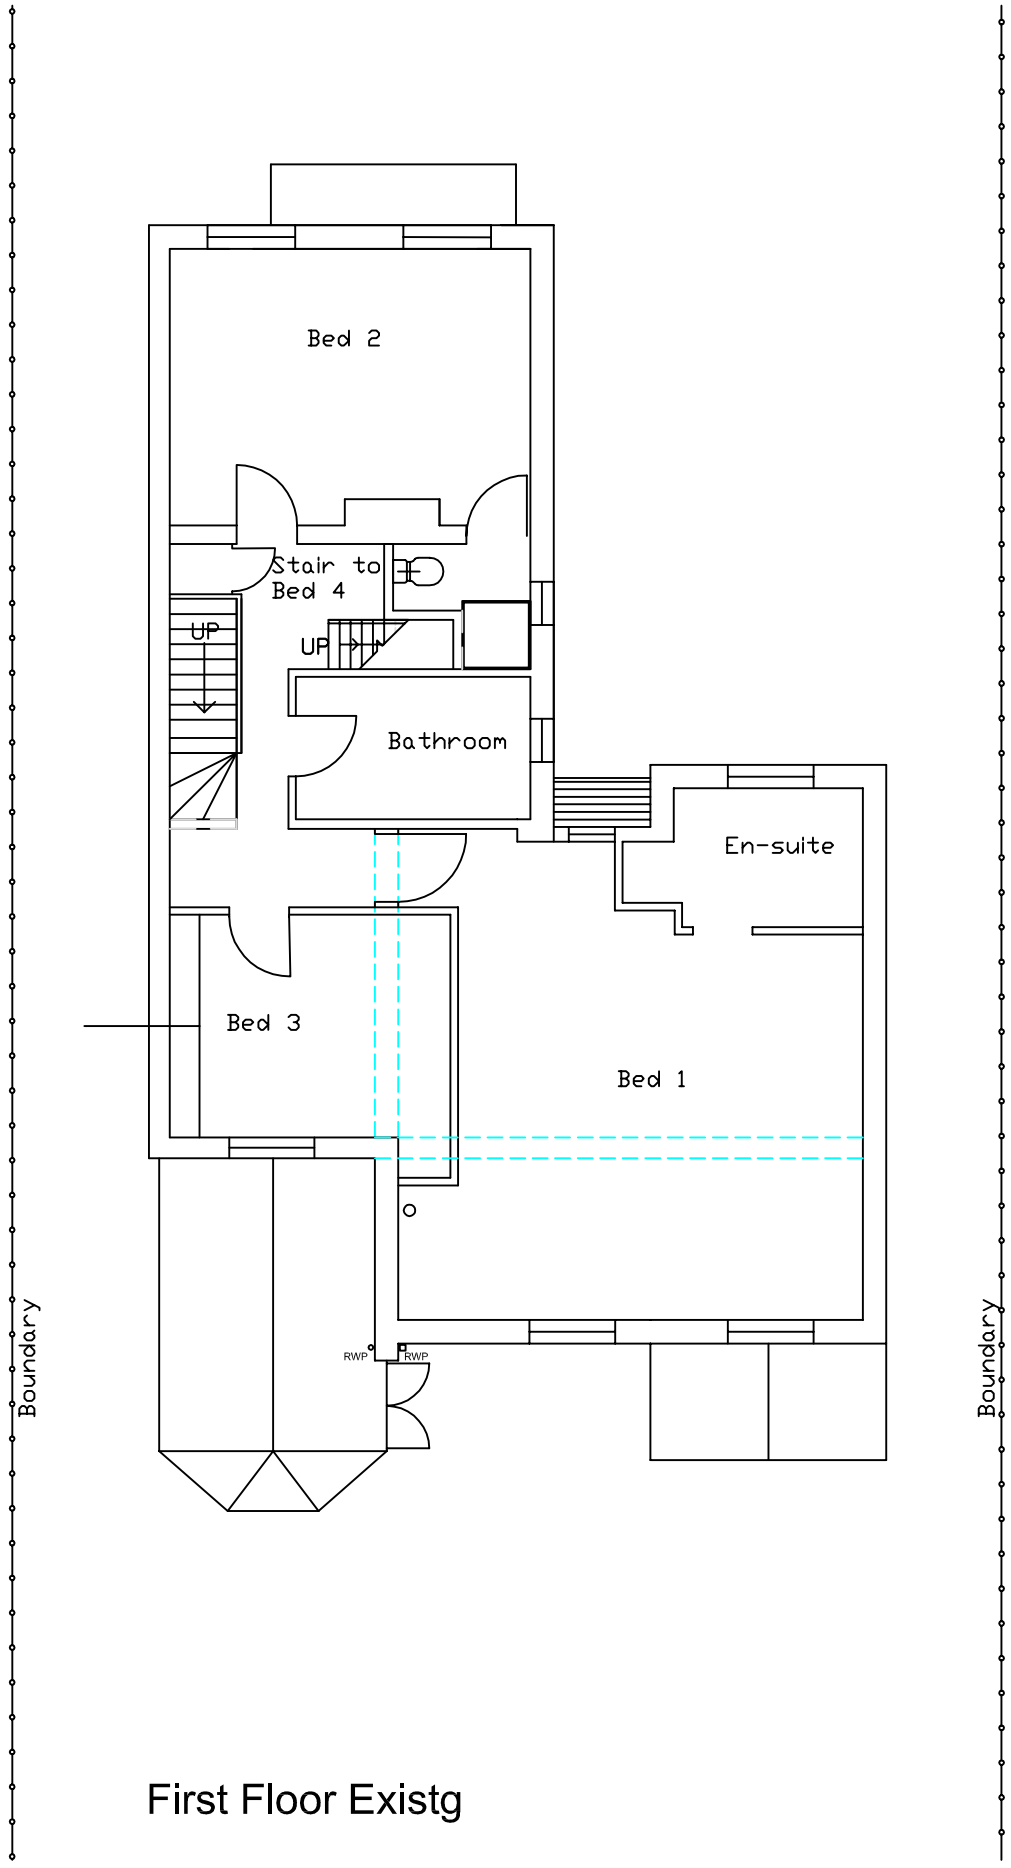

First Floor Existg

Metres

0 1 2 3 4 5

Scale 1:100

PLOT SCALE 1:100

NOTES:

RE-STAMP
21/00101/FUL
25.02.21

Bracknell Forest Council
Environment, Culture and Communities

Note added to notes column.

Rev	Revised By	Date	Checked By	Date
A	NW	20.02.2021		
	Missing windows added to South & North Elevations			
B	NW	23.02.2021		
	Existing ensuite shower room to bedroom 2 added. Missing windows added to ensuite shower room & bathroom			
C	NW	24.02.2021		
	Bedroom 2 windows corrected from one large to two singles.			

Project
Ground & First Floor extension
For Mr & Mrs Hoare
14 Grant Road, Crowthorne
RH45 7JG

Drawing
Existing Ground and First Floors

Scales: 1:100
Status: A3

Managers Responsible

	Signature	Date
LEVEL 1 Drawn: Nick Wright		03.10.20
LEVEL 2 Checked: N WRIGHT		
LEVEL 3 Authorised		

Project No.

Drawing No. PA 002

Rev C