Do Not Scale

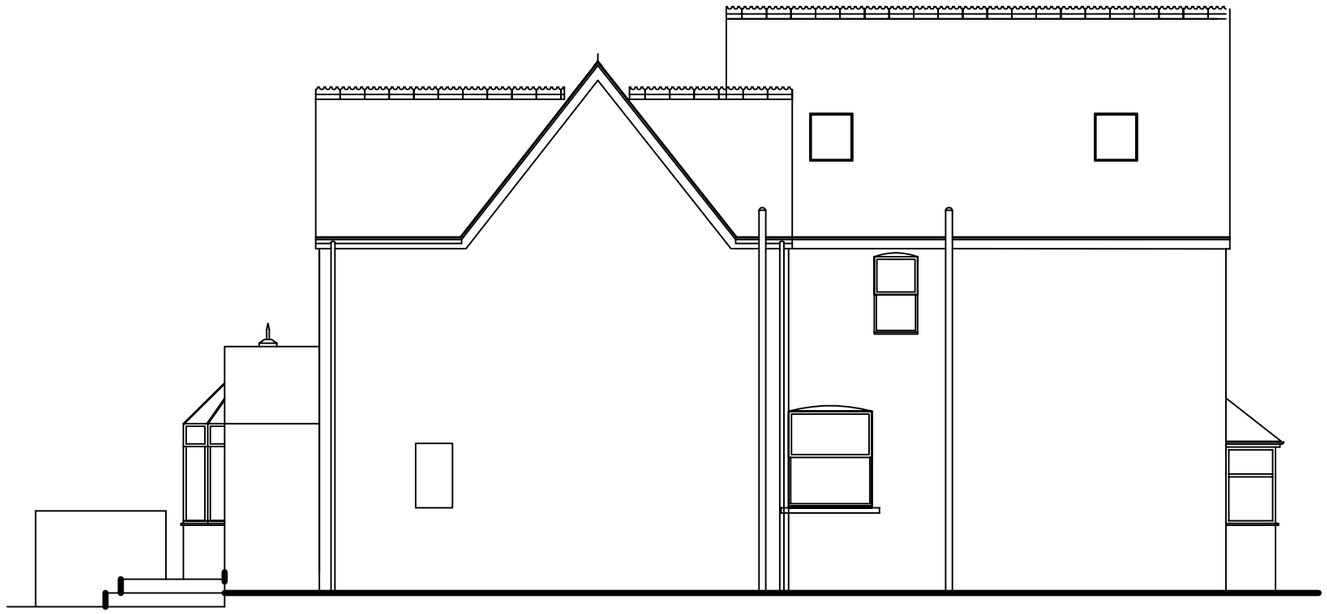

SOUTH ELEVATION

WEST ELEVATION

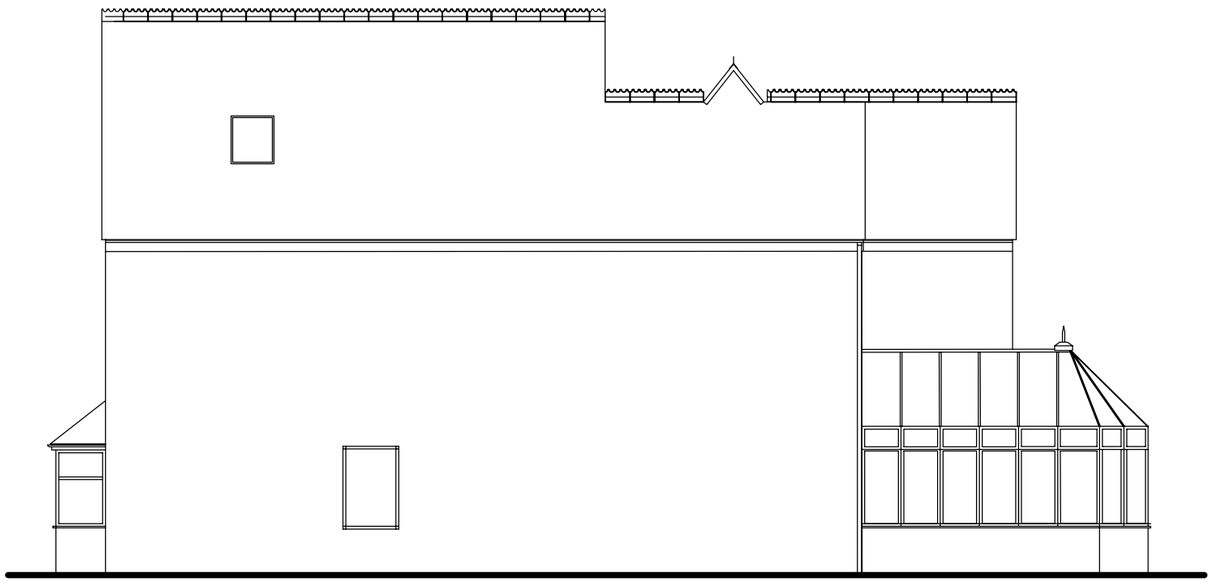

NORTH ELEVATION

Metres

0 1 2 3 4 5

Scale 1:100

PLOT SCALE 1:100

NOTES:

SUPERSEDED

Bracknell Forest Council

RECEIVED

Bracknell Forest Council
Environment, Culture and Communities

21/00101/FUL
02.02.21

Note added to notes column.

| Rev | Revised By | Date | Checked By | Date |
|---|---|---|---|---|

Project
Ground & First Floor extension
For Mr & Mrs Hoare
14 Grant Road, Crowthorne
RH45 7JG

Drawing
Existing Elevations

| Scales | Status |
|---|---|
| 1:100 | A3 |

Managers Responsible

| LEVEL 1 Drawn | Signature | Date |
|---|---|---|
| Nick Wright | | 14.11.20 |
| LEVEL 2 Checked | Signature | Date |
| N WRIGHT | | |
| LEVEL 3 Authorised | Signature | Date |
| | | |

Project No.

Drawing No. PA 003 Rev