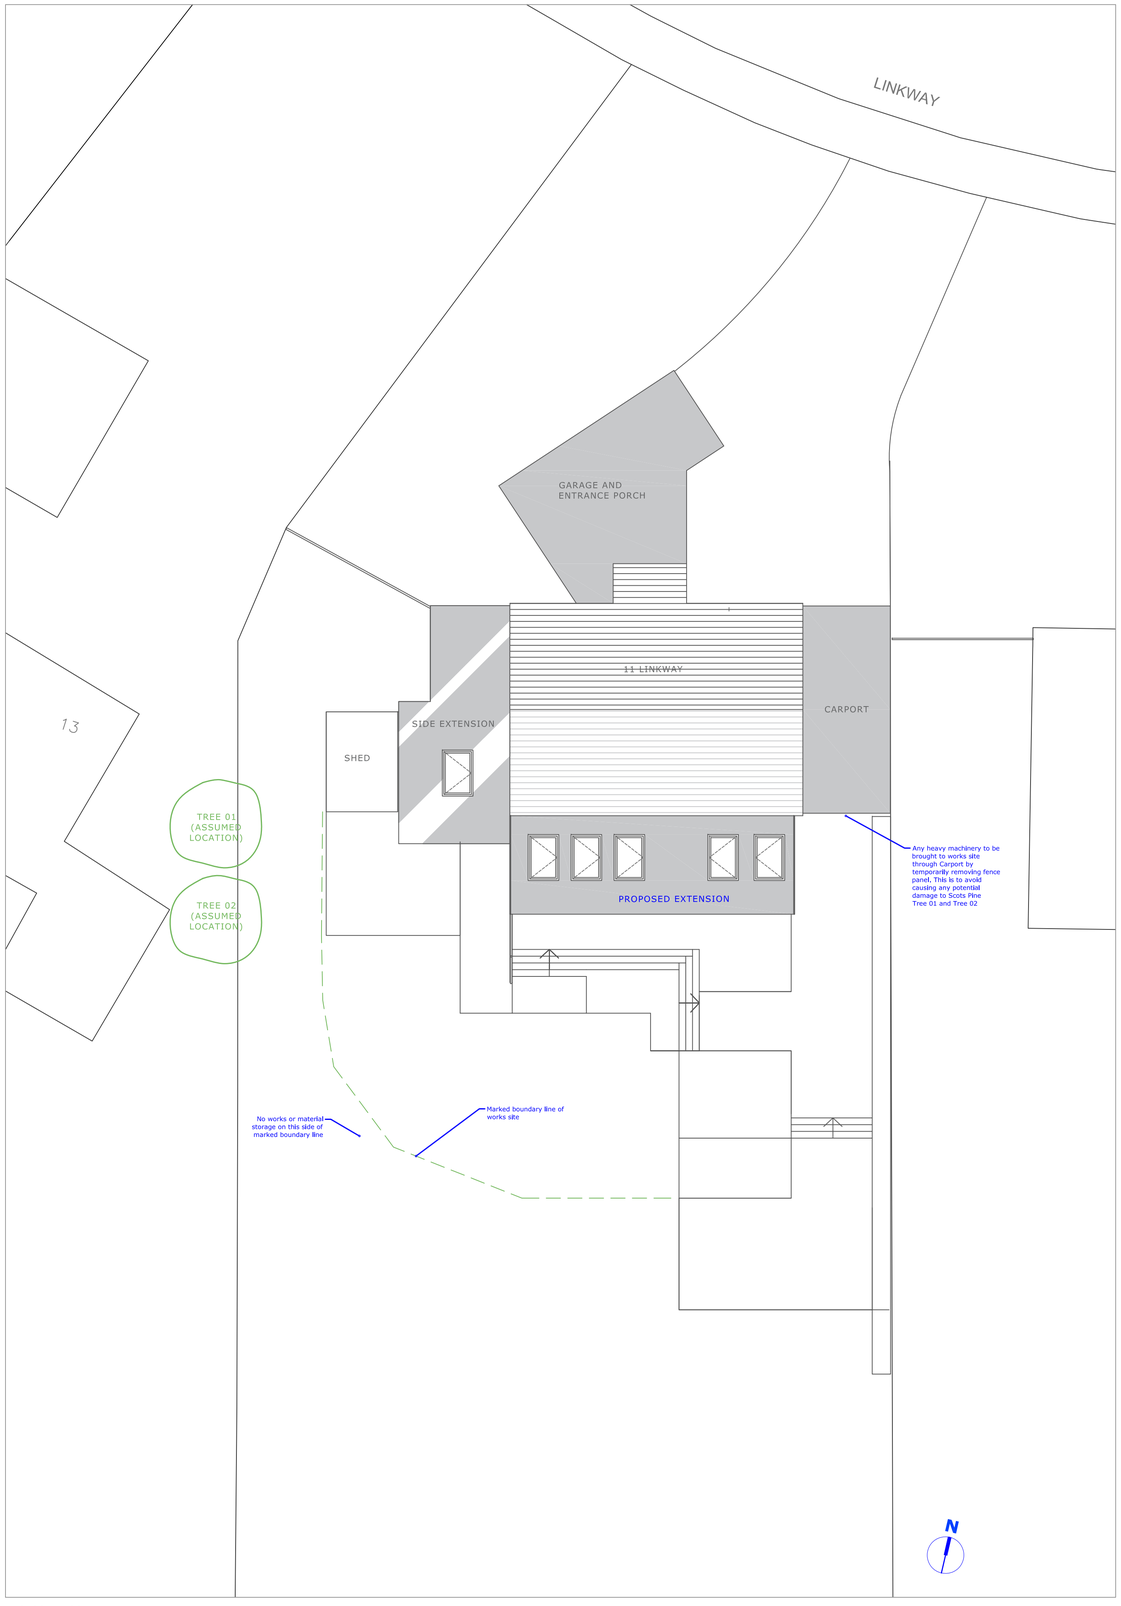

PROPOSED ROOF PLAN
1:100

2m 0 2m 4m 6m 8m 10m

GENERAL NOTES

MATERIALS

These plans must not be acted upon until the appropriate planning and building regulations approvals have been granted. Should the works be undertaken prior to the above approvals being in place, it is done so entirely at the clients own risk.

DATE	REVISION
-	-
-	-
-	-
-	-
-	-
-	-
-	-
-	-
-	-
-	-
-	-
-	-
-	-

group 19
ARCHITECTURE AND URBAN DESIGN

24 St. Andrews Close
Crowthorne
Berkshire
RG45 6UP

07988851147
hopkins.group19@gmail.com
www.group19.co.uk

This drawing is © Group 19 2021. All rights reserved. Group 19 retains all intellectual property (IP) rights and copyright associated with this work, as set out in Group 19's terms and conditions. Further publication or use will require copyright useage approval. Contact Group 19 for further information.

CLIENT
Richard and Elaine McCully

PROJECT
11 Linkway
Edgcumbe Park
Crowthorne
RG45 6ES

DRAWING TITLE
Site Plan showing Tree protection measures

SCALE	FORMAT
1:100	**A1**

DATE	DRAWN
February 2021	**MH**

DRAWING NUMBER	REVISION
043-A-PR-04	**-**