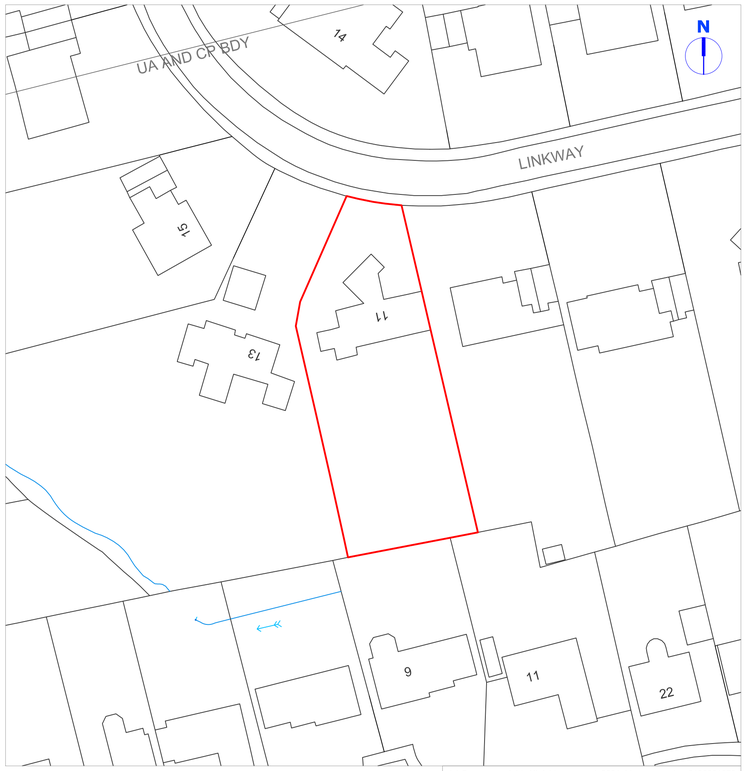

(c) Crown copyright. All rights reserved. 2021. License number 0100031673

SITE LOCATION
1:500

10m 0 10m 20m 30m 40m 50m

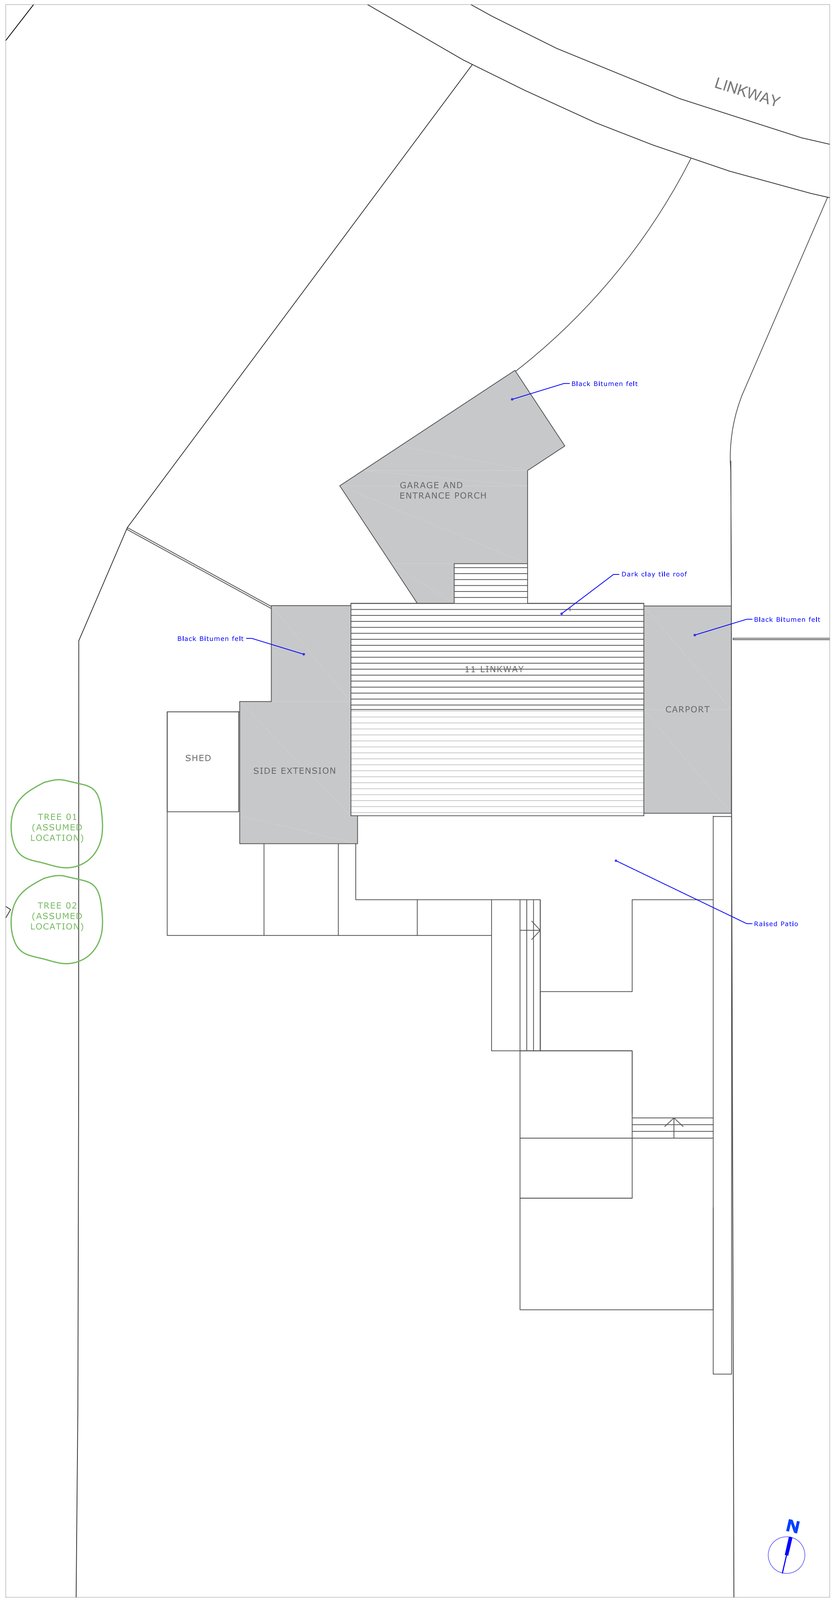

EXISTING ROOF PLAN
1:100

2m 0 2m 4m 6m 8m 10m

GENERAL NOTES

MATERIALS

Existing Materials:
- Dark clay tile roof on main property.
- Dark clay tiles hung on southern and northern elevations
- Black bitumen felt on existing side extension, carport, and single-storey garage and entrance porch

These plans must not be acted upon until the appropriate planning and building regulations approvals have been granted. Should the works be undertaken prior to the above approvals being in place, it is done so entirely at the clients own risk.

DATE	REVISION
-	-
-	-
-	-
-	-
-	-
-	-
-	-
-	-
-	-
-	-
-	-
-	-
-	-

group 19

ARCHITECTURE AND URBAN DESIGN

24 St. Andrews Close
Crowthorne
Berkshire
RG45 6UP

07988851147
hopkins.group19@gmail.com
www.group19.co.uk

This drawing is © Group 19 2021. All rights reserved. Group 19 retains all intellectual property (IP) rights and copyright associated with this work, as set out in Group 19's terms and conditions. Further publication or use will require copyright useage approval. Contact Group 19 for further information.

CLIENT
Richard and Elaine McCully

PROJECT
11 Linkway
Edgcumbe Park
Crowthorne
RG45 6ES

DRAWING TITLE
Site Location and Existing Roof Plan

SCALE	FORMAT
1:500 / 1:100	**A1**
DATE	DRAWN
February 2021	**MH**
DRAWING NUMBER	REVISION
043-A-EX-01	**-**