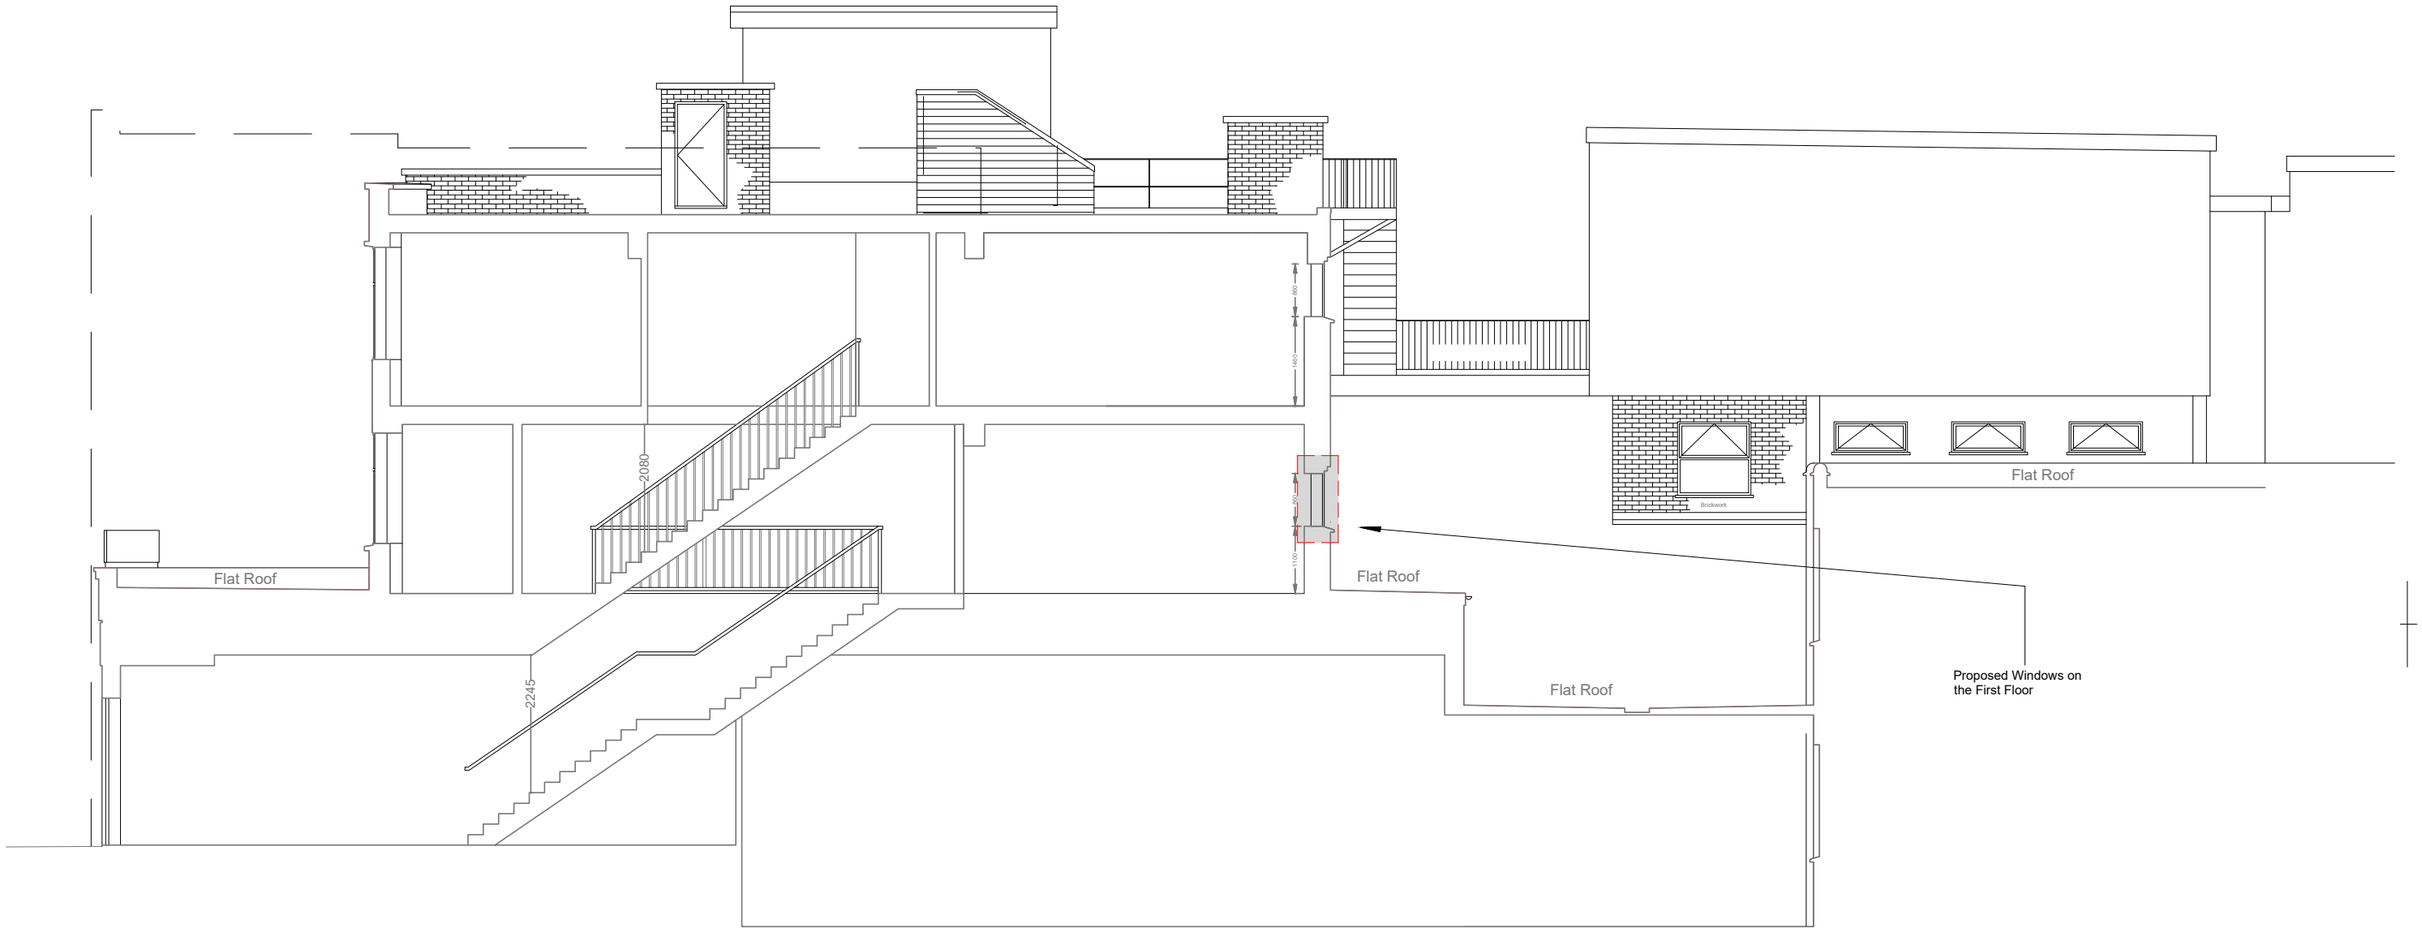

1 Proposed Section
1 : 100

NOTES:
1. THIS DRAWING IS COPYRIGHT AND MUST NOT BE RE-PRODUCED IN WHOLE OR IN PART WITHOUT WRITTEN PERMISSION OF GAA DESIGN.
2. THIS DRAWING REPRESENTS DESIGN INTENT AND CONCEPT ONLY, HENCE IT CAN BE SCALED FOR PLANNING PURPOSES ONLY.
3. THIS DOCUMENT AND ALL ASSOCIATED DOCUMENTS ARE PREPARED FOR SPECIFIC SITE AND EVENT, AND INCORPORATE CALCULATIONS AND MEASUREMENTS AVAILABLE FROM THE CLIENT AT THE TIME OF DRAFTING.
4. THE RECIPIENT AGREES TO PROTECT THE CONTENTS FROM DISTRIBUTION AND DISSEMINATION EXCEPT AS REQUIRED FOR THE SPECIFIC EVENT NAMED, WITHOUT THE WRITTEN PERMISSION OF THE DESIGNER.
5. USE OF THIS DESIGN IS GRANTED TO THE CLIENT FOR THE SPECIFIC AND NAMED EVENT ONLY.
COPYRIGHT © 2019

REV	DATE	DESCRIPTION	APPR

0m 1m 2m 3m 4m 5m
SCALE 1:100 @ A3

PROJECT NAME: 766-768 High Rd Finchley
DOCUMENT NUMBER: 19024-GAA-ZZ-ZZ-DR-T-2211
DRAWING TITLE: Proposed Section
DATE: 08/02/21 DRAWN: RP CHECK: CS
PROJECT NUMBER: 19024 SCALE: 1:100 PURPOSE: For Stage Approval
STATUS: S4 Rev.No.: P01 REVIEWED: CS APPROVED: CS

GAA design

© GAA DESIGN ltd
A3