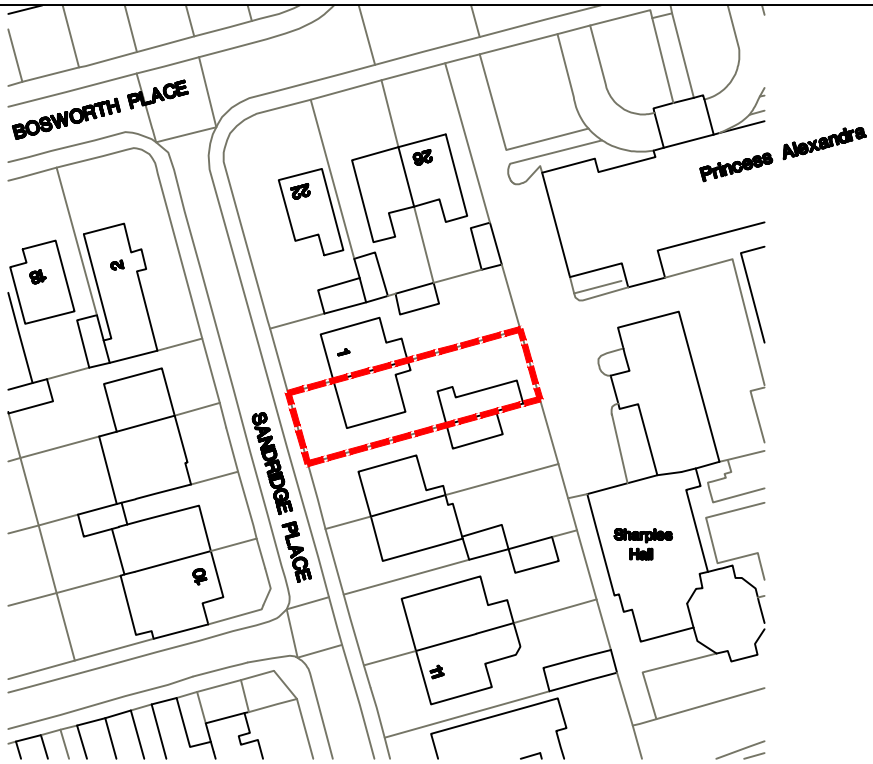

20 0 20 40 60 80 100

Metres

N

Revision		Chkd.	Date

Issued for :

Client-Scheme

MR. & MRS. M. ROSCOE.
3 SANDRIDGE PLACE,
BLACKPOOL.

Drawing Title

Locality Plan
.
3 Sandridge Place,
Blackpool.

NTJ Design
11 Speyside,
Blackpool.
FY4 2BS

Tel : 01253 406549
E-mail : ntjdesign@aol.com
Mobile : 07761394652

Date : Jan 2021
Scale : 1 : 1000
Drawn : ntj
Checked :

Drawing No. A1096/5