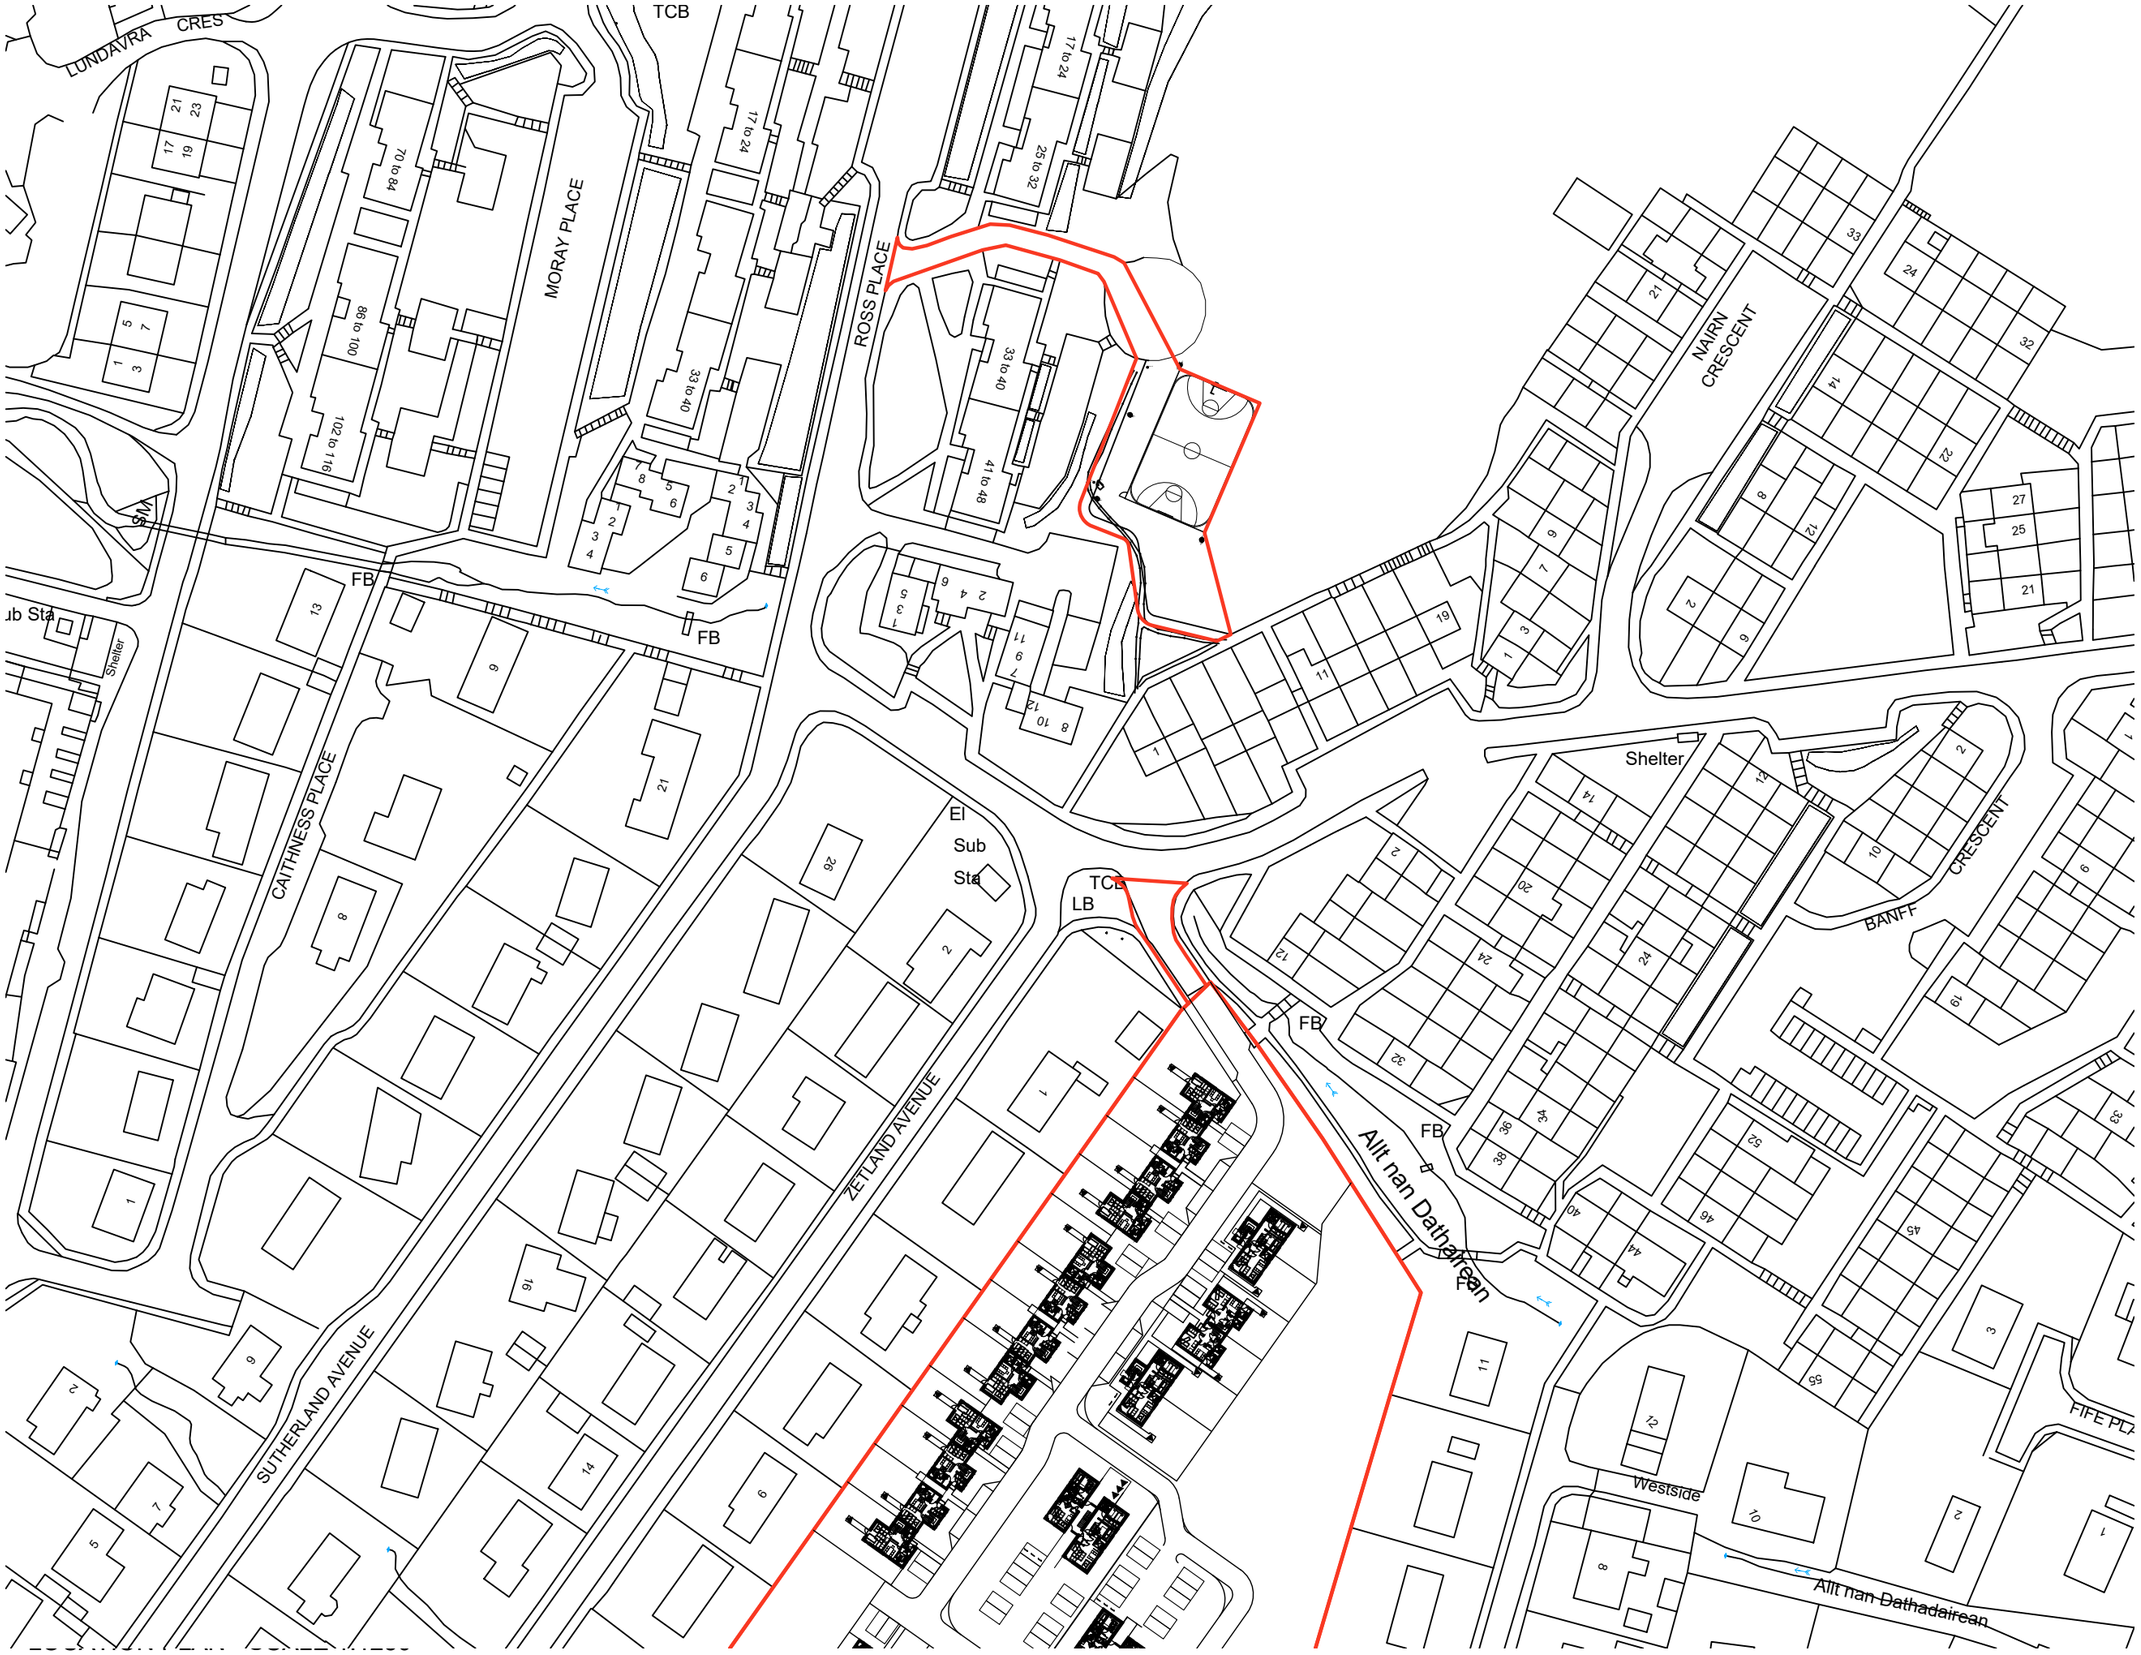


0 25 50 100 150 200

scale in metres

Note :

The contractor will be held to have checked all dimensions before commencing with any works and in the event of discrepancies, is to refer them directly to this office for clarification prior to commencement of work.

Written dimensions are to be taken in all cases. Drawings should not be scaled for dimensions. In case of doubt refer to this office.

This drawing is copyright and all rights are reserved. No unauthorised copying of this drawing is permitted.

NORTH

| Date | Revisions | Mark |
|---|---|---|
| 01/03/21 | redline of housing site added | A |
| | | |
| | | |
| | | |
| | | |
| | | |
| | | |

Project
ERECTION OF 38no DWELLINGS
ON SITE OF UPPER ACHINTORE
PRIMARY SCHOOL

Client
THE HIGHLAND COUNCIL

Drawing
ROSS PLACE FOOTBALL PITCH
LOCATION PLAN

| Scale | Date |
|---|---|
| 1:1250 @ A3 | DEC '20 |
| Drawn | Checked |
| | |

Drg. No.
0722018/A801 A

K D P
kearney donald partnership
chartered architects & planning supervisor
Hillside House • Belford Road
Fort William • PH33 6BT
Tel: 01397 704333
Fax: 01397 704123
E-mail: mail@kd-partnership.co.uk
Web site: www.kd-partnership.co.uk