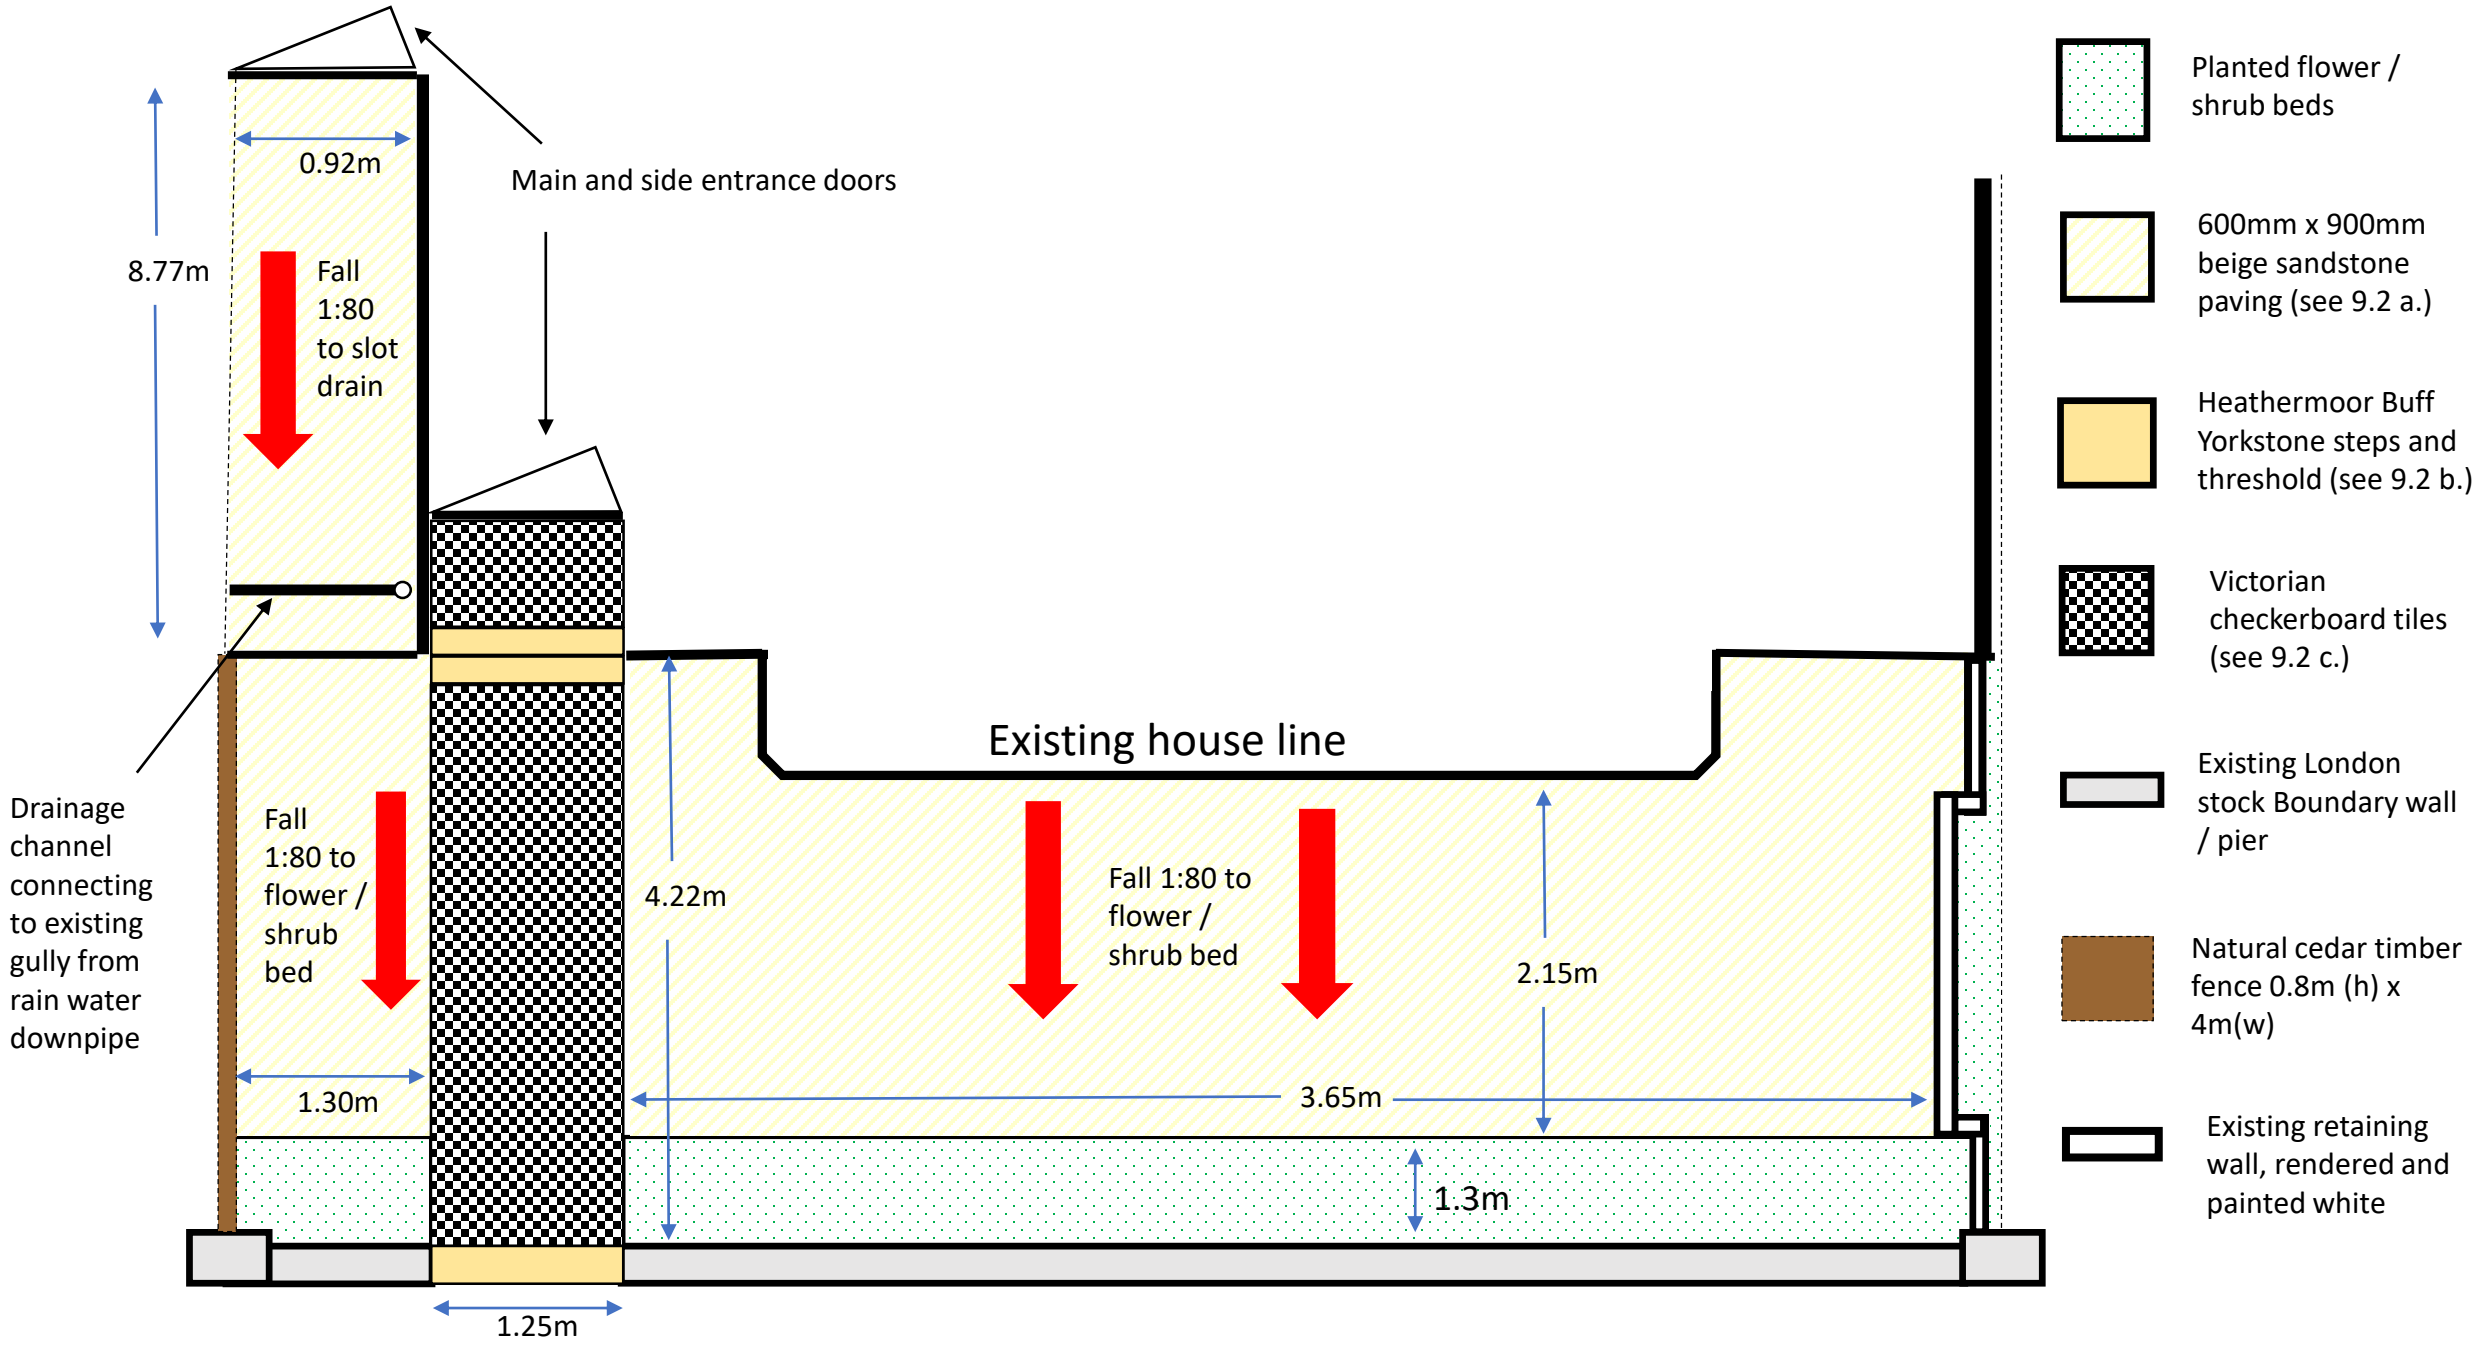
0.92m
Main and side entrance doors
8.77m
Fall 1:80 to slot drain
Drainage channel connecting to existing gully from rain water downpipe
Fall 1:80 to flower / shrub bed
1.30m
4.22m
Existing house line
Fall 1:80 to flower / shrub bed
2.15m
3.65m
1.3m
1.25m
Planted flower / shrub beds
600mm x 900mm beige sandstone paving (see 9.2 a.)
Heathermoor Buff Yorkstone steps and threshold (see 9.2 b.)
Victorian checkerboard tiles (see 9.2 c.)
Existing London stock Boundary wall / pier
Natural cedar timber fence 0.8m (h) x 4m(w)
Existing retaining wall, rendered and painted white