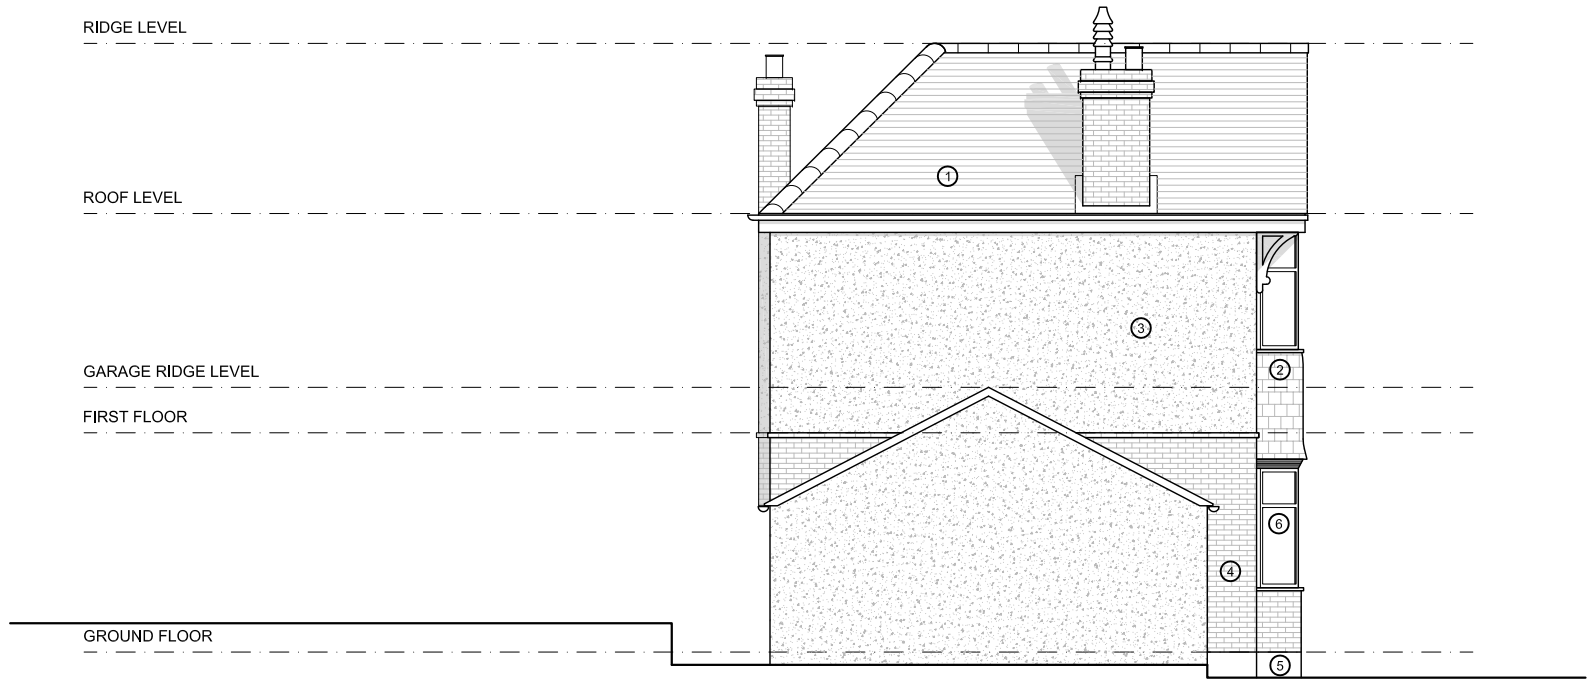

01 West Elevation - Existing
1:100

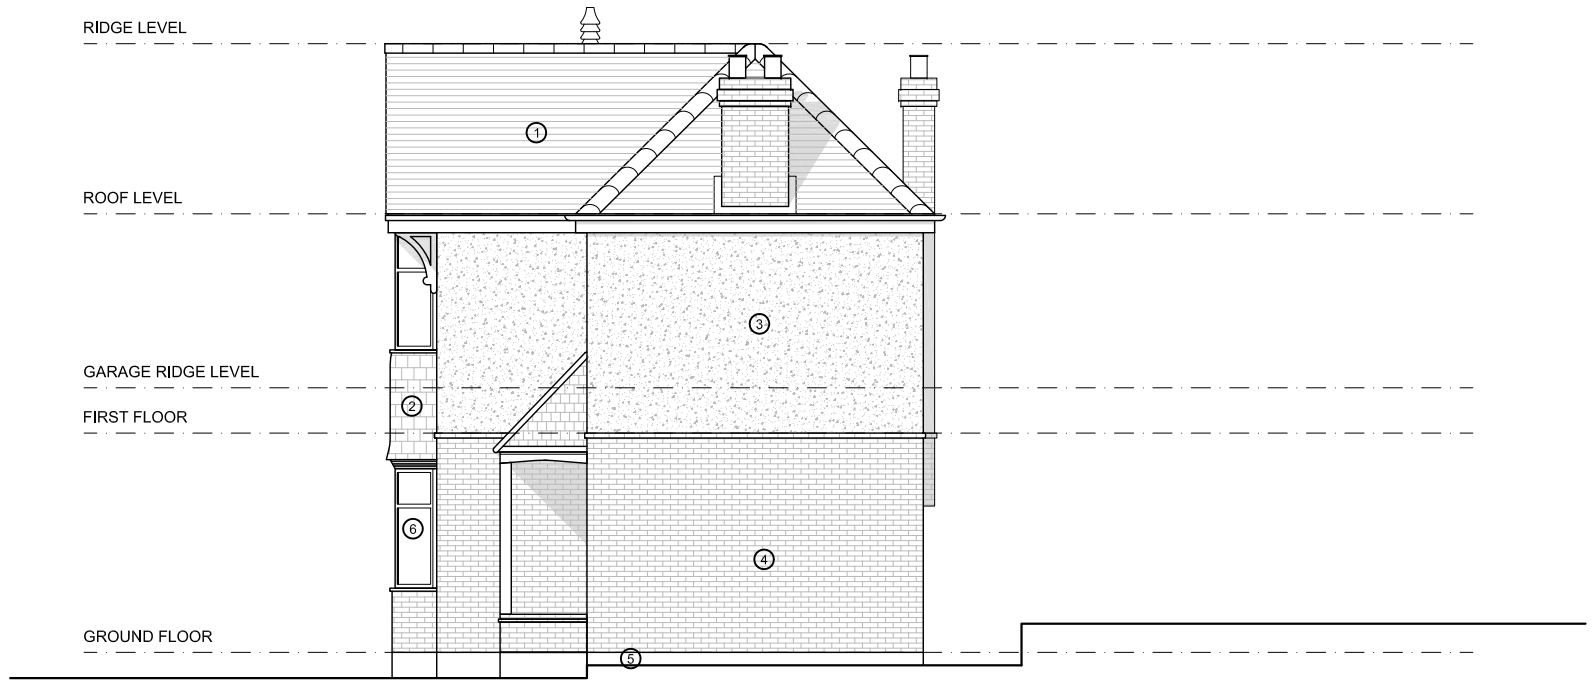

02 East Elevation - Existing
1:100

1 0 1 2 3 4 5
SCALE 1:100 m

This drawing is not for construction.
Existing layouts are based on archive information and a measured building survey has not been undertaken at this stage. All dimensions to be confirmed on site.

LEGEND

1. CLAY ROOF TILES
2. CLAY WALL TILES
3. RENDERED WALL
4. BRICKWORK
5. CONCRETE PLINTH
6. GLAZED WINDOW
7. EXPOSED TIMBER STRUCTURE

REV	DATE	DESCRIPTION
1	12/02/2021	Planning Application

KEY PLAN

PROJECT STATUS
Planning Application

CLIENT
Dominic O'Loghlen

DRAWING TITLE
East & West Elevations
Existing

PROJECT Name / Site
Rear Extension
68 Priestfield Road

PROJECT ADDRESS
68 Priestfield Road
Forest Hill
London SE23 2RS

DRAWN BY AL DATE 02/02/2021

DRAWING NUMBER:
20111-ZZZ-68P-ZZ-DR-A-2101

SHEET NO.	SCALE	ORIG. SHEET SIZE	REV.
11 of 15	1:100	@ A3	1