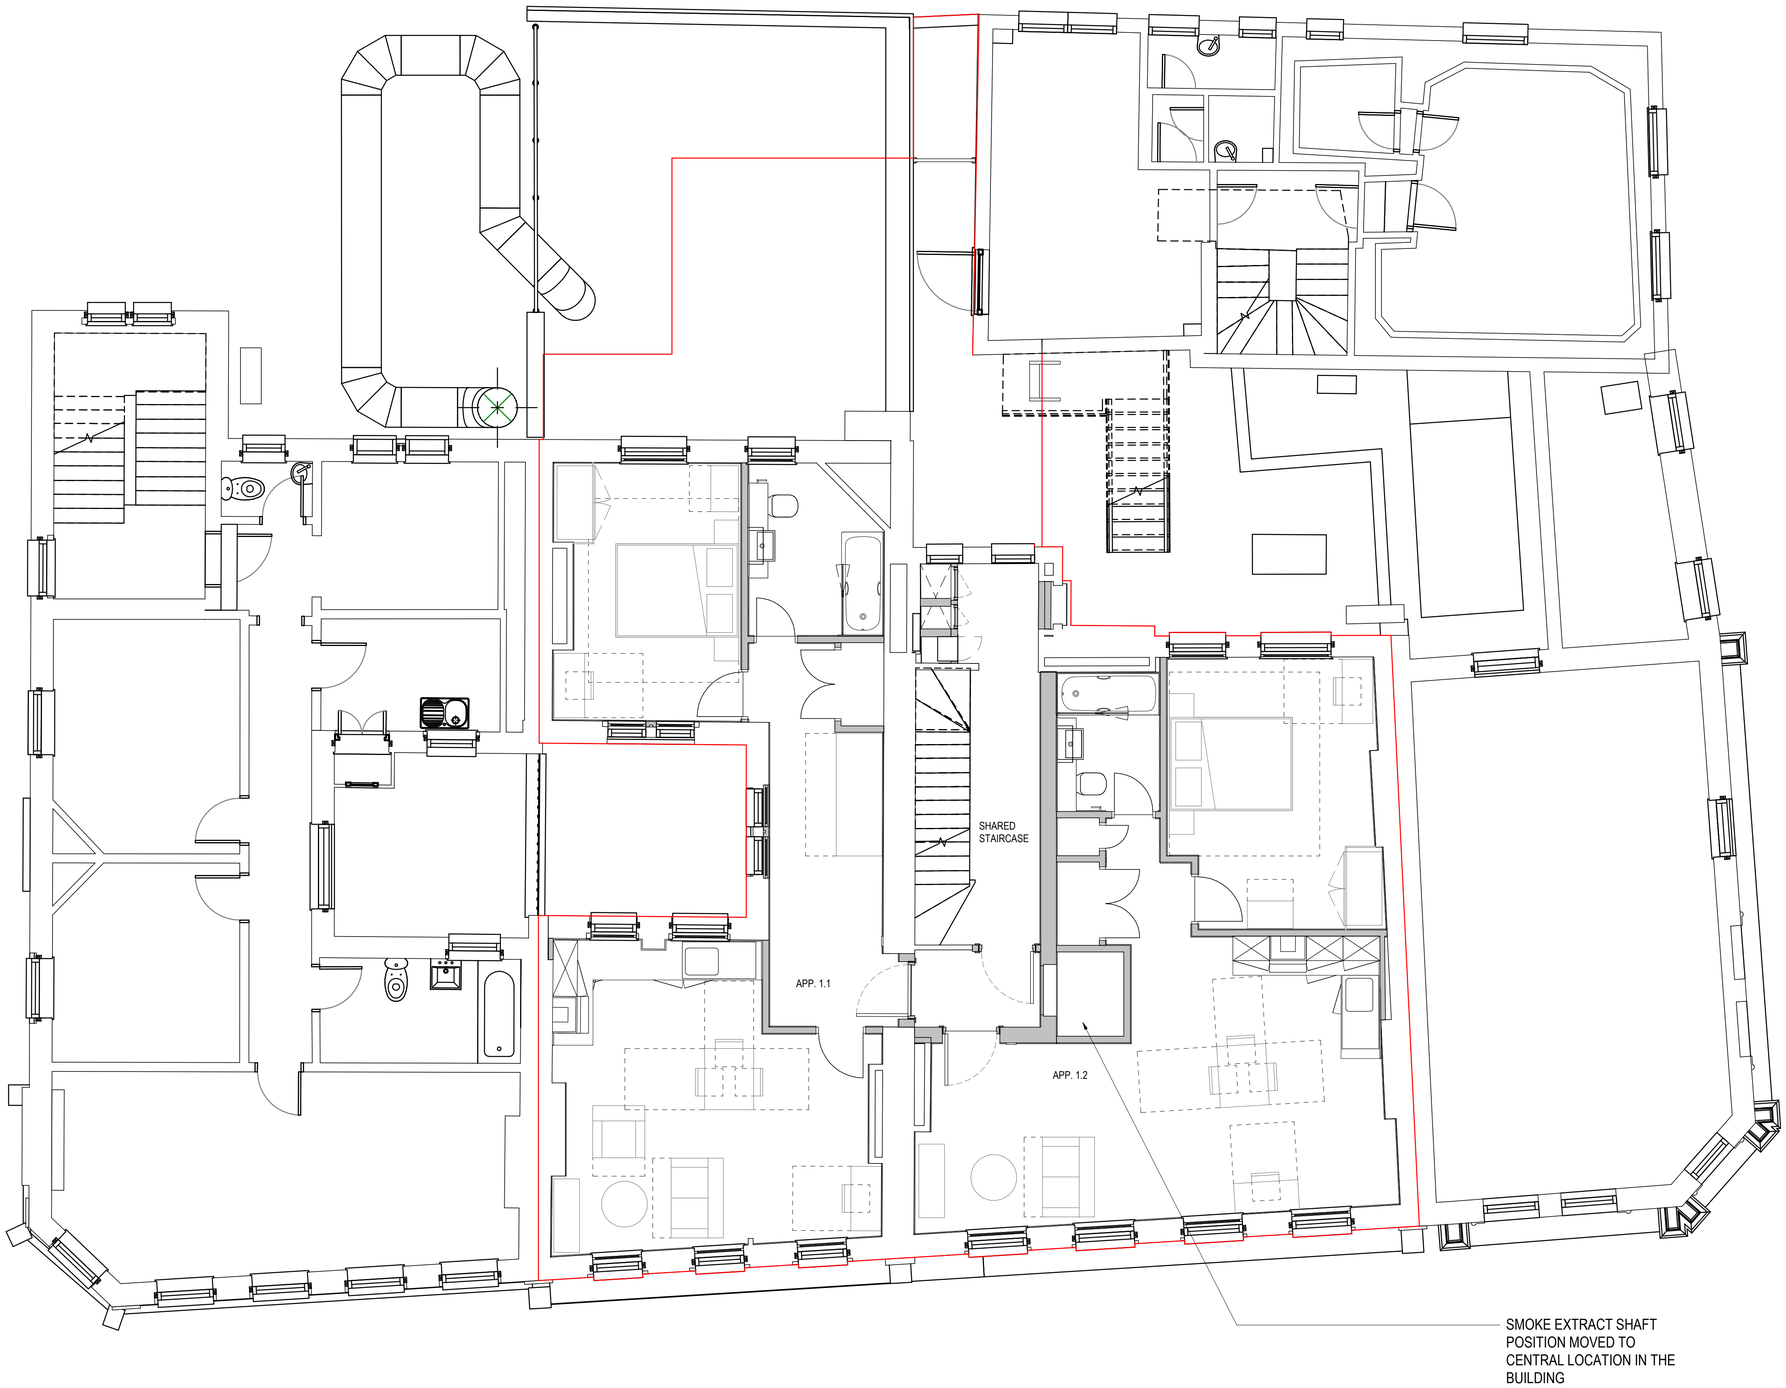

REV	DATE	ISSUED BY	CHKD BY	DESCRIPTION
P04	01/03/21	TL	KM	UPDATE
P03	17/02/21	TL	KM	UPDATE
P02	11/02/21	TL	KM	UPDATE
P01	22/01/21	TL	KM	Planning Update

NOTES

1. TREHEARNE ARCHITECTS ACCEPTS NO LIABILITY FOR THE USE OF THIS DRAWING BY PARTIES OTHER THAN THE PARTY TO WHOM IT WAS PREPARED OR FOR PURPOSES OTHER THAN THOSE FOR WHICH IT WAS PREPARED.

2. DO NOT SCALE FROM THIS DRAWING FOR PURPOSES OTHER THAN PLANNING APPLICATION.

3. ANY DIMENSIONAL INFORMATION RELATING TO EXISTING STRUCTURES ON THIS DRAWING IS BASED ON INFORMATION PROVIDED BY OTHER PARTIES [MSA].

4. ALL LEVELS AND DIMENSIONS TO BE CHECKED ON SITE.

5. ANY ERRORS AND DISCREPANCIES TO BE REFERRED TO THE ARCHITECT IMMEDIATELY.

6. THIS DRAWING IS TO BE READ IN CONJUNCTION WITH ALL RELEVANT CONSULTANTS' DRAWINGS AND SPECIFICATIONS.

7. THIS DRAWING IS TO BE USED SOLELY FOR THE PURPOSE INDICATED BY THE SUITABILITY CODE.

8. THIS DRAWING IS COPYRIGHT AND MUST NOT BE REPRODUCED WITHOUT THE PRIOR WRITTEN AGREEMENT OF TREHEARNE ARCHITECTS.

1m 5m

TREHEARNE ARCHITECTS
33 HIGH HOLBORN LONDON WC1V 6AX 020 7421 1790 www.trehearne.co.uk

PROJECT
116-128 WARDOUR STREET
LONDON, W1F 0TY

JOB NO
L1969

DOCUMENT NAME
PLANNING UPDATES - FIRST FLOOR

DATE
01/19

SCALE (@A1)
1:50

PROJECT STAGE
STAGE 4

SUITABILITY CODE & DESCRIPTION
S2 - SUITABLE FOR INFORMATION

DOCUMENT REFERENCE
WST-TA-ZZ-**01**-DR-A-**301003**

REVISION
P04