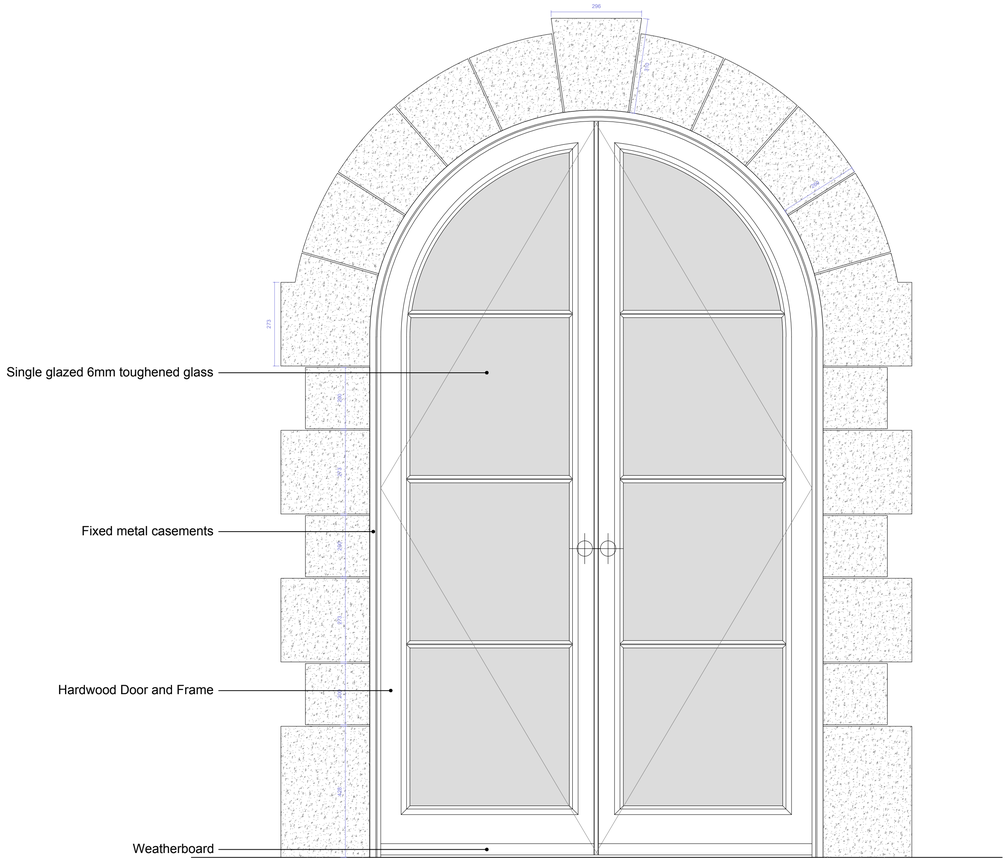

Proposed Elevation
scale 1:10

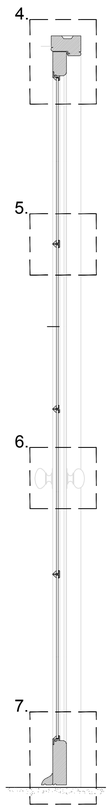

Proposed Section
scale 1:10

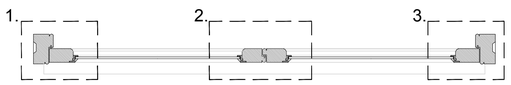

Proposed Plan
scale 1:10

NOTE: Door is to be made of stable hardwood. Glazed panels to be formed by inserting fixed metal casements with through glazing bars (i.e. not surface mounted)

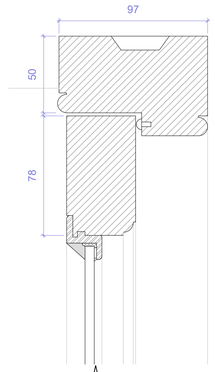

4. Head Detail
scale 1:2

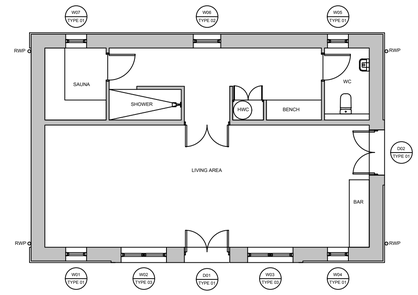

Key Plan
scale 1:100@A2

5. Glazing Bar Detail
scale 1:2

6. Handle Detail
scale 1:2

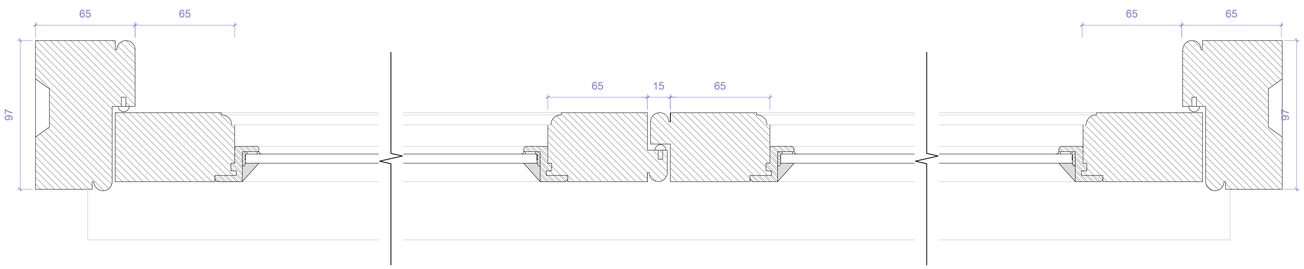

1. Jamb / Stile Detail
scale 1:2

2. Muntin Bar Detail
scale 1:2

3. Jamb / Stile Detail
scale 1:2

7. Cill Detail
scale 1:2

Rev	Description	Date	Drawn	Chk'd
A	Dimensions added to elevations.	9/16/2020	SB	SK

CHERINGTON PARK, TETBURY

PROPOSED DOORS - TYPE 01

PLANNING DRAWING

| PLANNING | DESIGN | ENVIRONMENT | ECONOMICS | www.pegasusgroup.co.uk | TEAM/ DRAWN BY: SK | APPROVED BY: AR | Date: 14.01.2021 | SCALE: 1:2 & 1:10 @ A1 | DRWG: P19-2545-12-001 I CLIENT : MRS S FAGAN

NOTES:
Contractors are not to scale dimensions from this drawing with all dimensions to be checked on site.

Copyright Pegasus Planning Group Ltd. Crown copyright & rights reserved. Ordnance Survey Copyright Licence number: 100042093. Promap Licence number: 100020449. EnergyEfficiency Licence number: 0100031673. Standard OS licence rights conditions apply. Unauthorised reproduction infringes Crown copyright and may lead to prosecution or civil proceedings. OS Products used: Vector, Street View, Topographic Area, Building Outlines, Height. Ordnance Survey Information Number: 1100024311. www.pegasusgroup.co.uk