GENERAL NOTES

DRAWING CAN BE SCALED FOR PLANNING PURPOSES ONLY BUT IF IN ANY DOUBT ABOUT A DIMENSION OR ANY OF THE DRAWN INFORMATION PLEASE ASK CDRB ARCHITECTS.

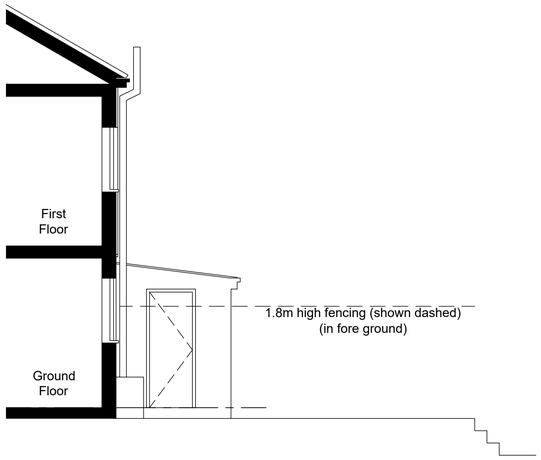

Existing Single Storey Wing Elevation
Scale 1:50 @ A1

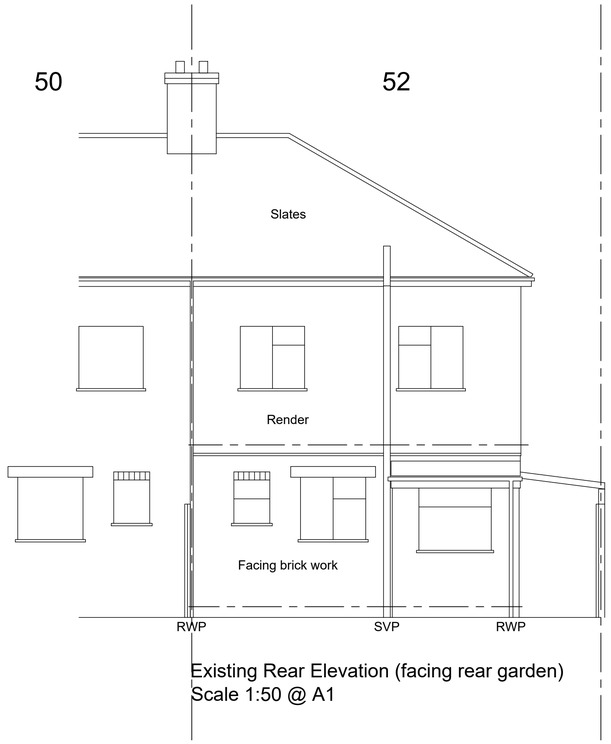

Existing Rear Elevation (facing rear garden)
Scale 1:50 @ A1

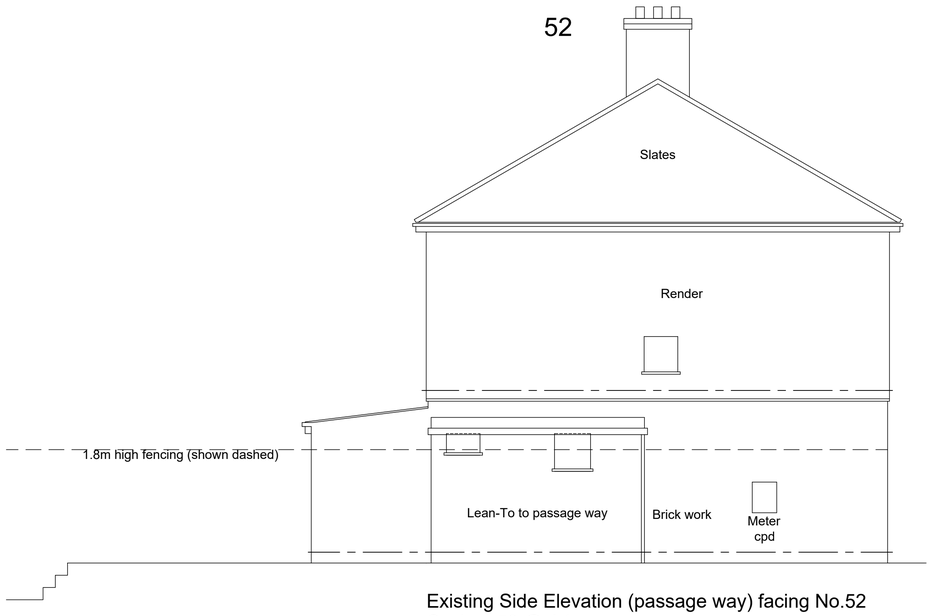

Existing Side Elevation (passage way) facing No.52
Scale 1:50 @ A1

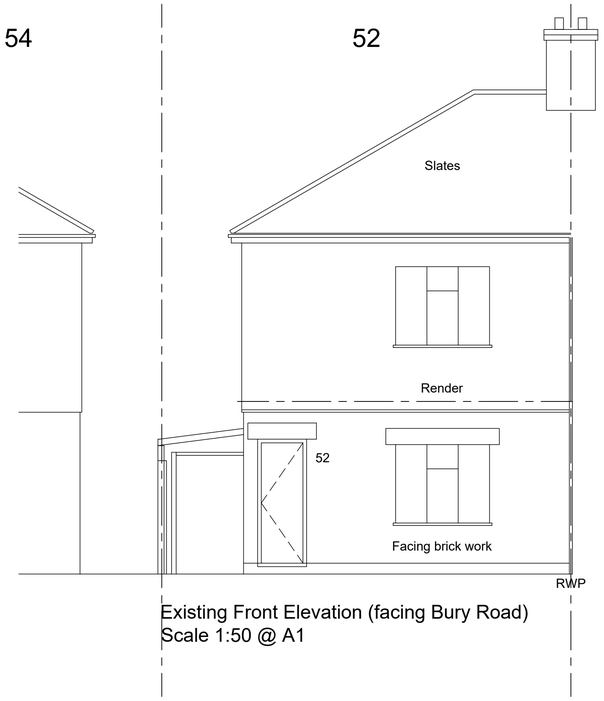

Existing Front Elevation (facing Bury Road)
Scale 1:50 @ A1

PLANNING APPLICATION SUBMISSION

0 1 2 3 4 5m

Scale 1:50 @ A1

revn	date		by	chckd

CDRB

cdrb architects ltd
9 Millar Court,
Station Road,
Kenilworth,
CV8 1JD.

job title

Two Storey Rear Extension and Single Storey Rear Extension at
52 Bury Road, Leamington Spa

drawing title

Existing Elevations

scale	drawn by	date	checked by
1:50 @ A1	mm	November 2020	CDRB
job no.	**drawing no.**		**revision**
T2048	AL (P) 03		-