


## 2 Front Elevation
1 : 100

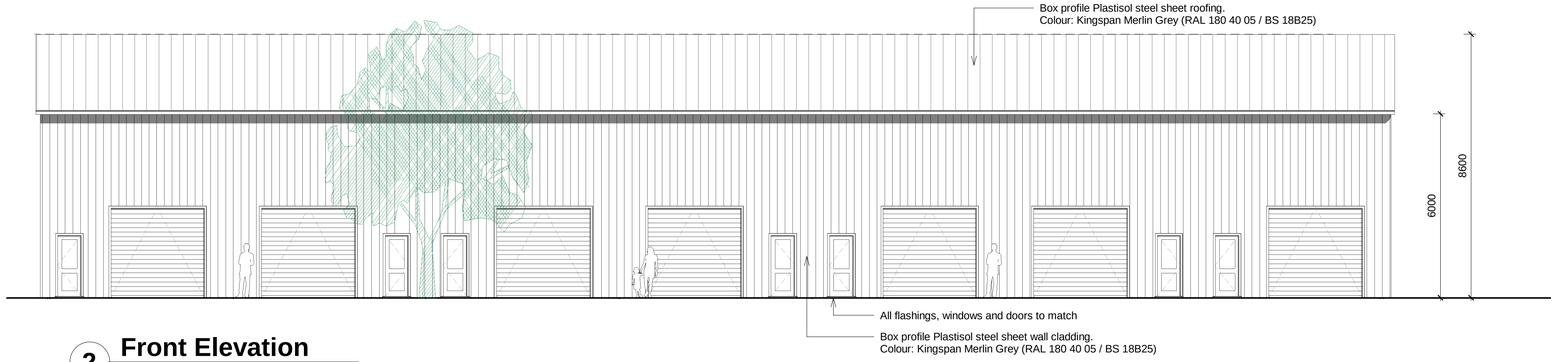


## 3 Rear Elevation
1 : 100




## 4 Typical Side Elevation
1 : 100

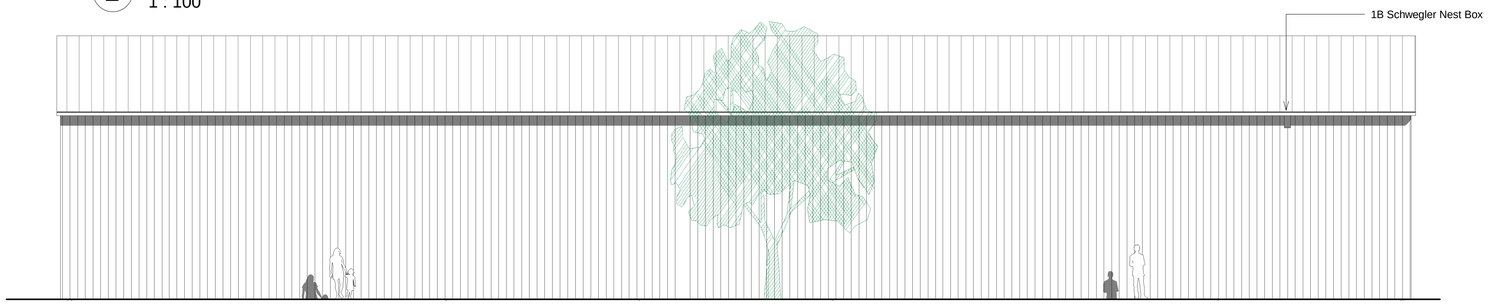


BLOCK 1

Each individual indutsrial unit = 116 sq/m
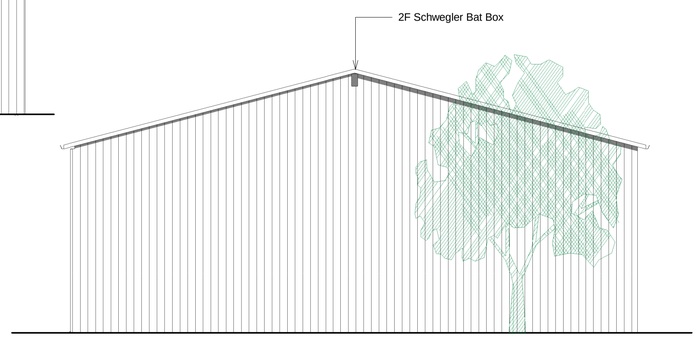
## 1 Floor Plan
1 : 100

EXAMPLE OF UNITS

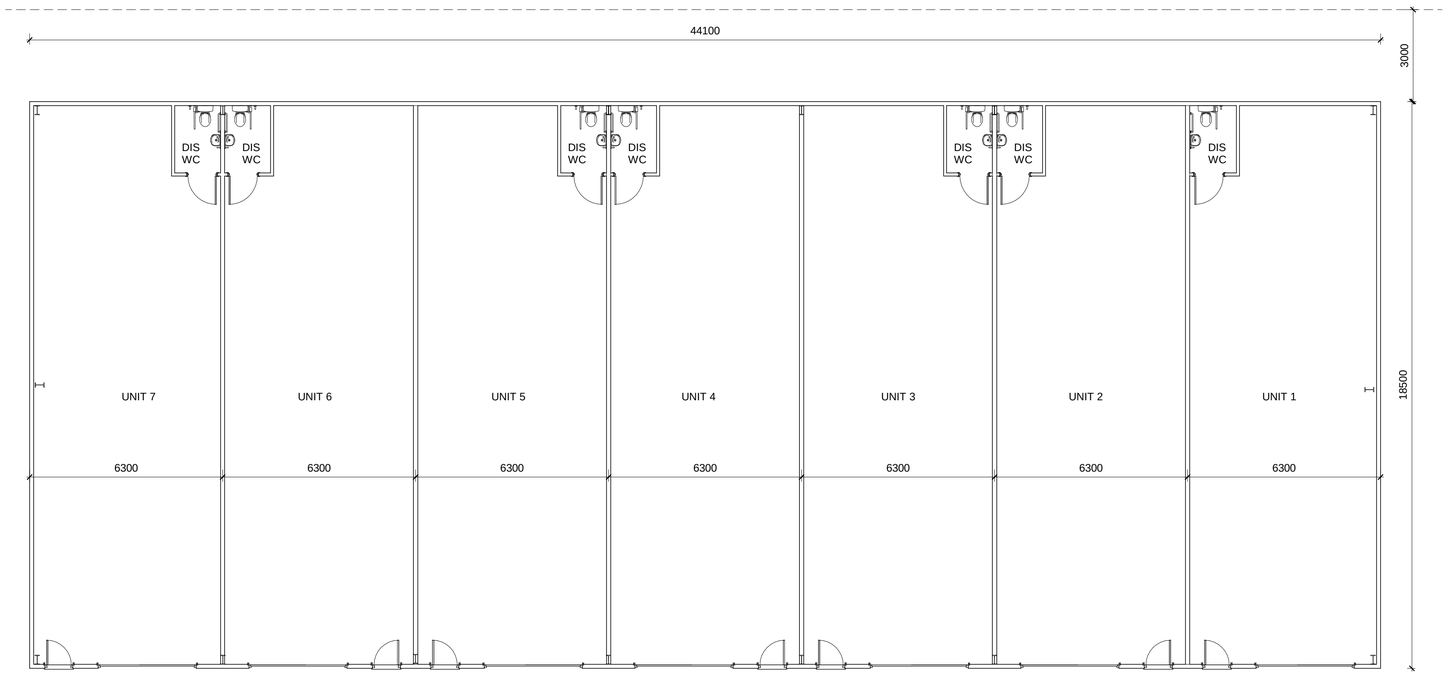APSE BUILDING DESIGN LTD

Tel: 01562 743782
Email: apsebuildingdesign@outlook.com

Copyright of this drawing is vested in the Architect and it must not be copied or reproduced without consent. Only figured dimensions are to be taken from this drawing. All contractors must visit the site and be responsible for taking and checking all dimensions relative to their work. Notify the Architect immediately of any variation between drawings and site conditions.

DO NOT SCALE OFF THIS DRAWING - IF IN DOUBT ASK.

Where drawings are based on survey information received, surveys are available on request.
All drawings to be read in conjunction with all relevant Structural and M&E Engineers drawings and specifications.

It is assumed that all works on this drawing will be carried out by a competent contractor working, where appropriate, to an approved method statement.

| Rev | Description | Date |
|---|---|---|
| | | |

PROJECT

PROPOSED 7NO. INDUSTRIAL UNITS (BLOCK 1)

TITLE

LAND AT BEWDLEY BUSINESS PARK, LONG BANK, BEWDLEY

CLIENT

BEWDLEY COMMERCIAL CENTRE

| DRAWN BY | CHECKED BY | DATE |
|---|---|---|
| JG | SG | 09/11/2020 |

SCALE (@ A1)
1 : 100

DRAWING NUMBER
4028-02A

REV