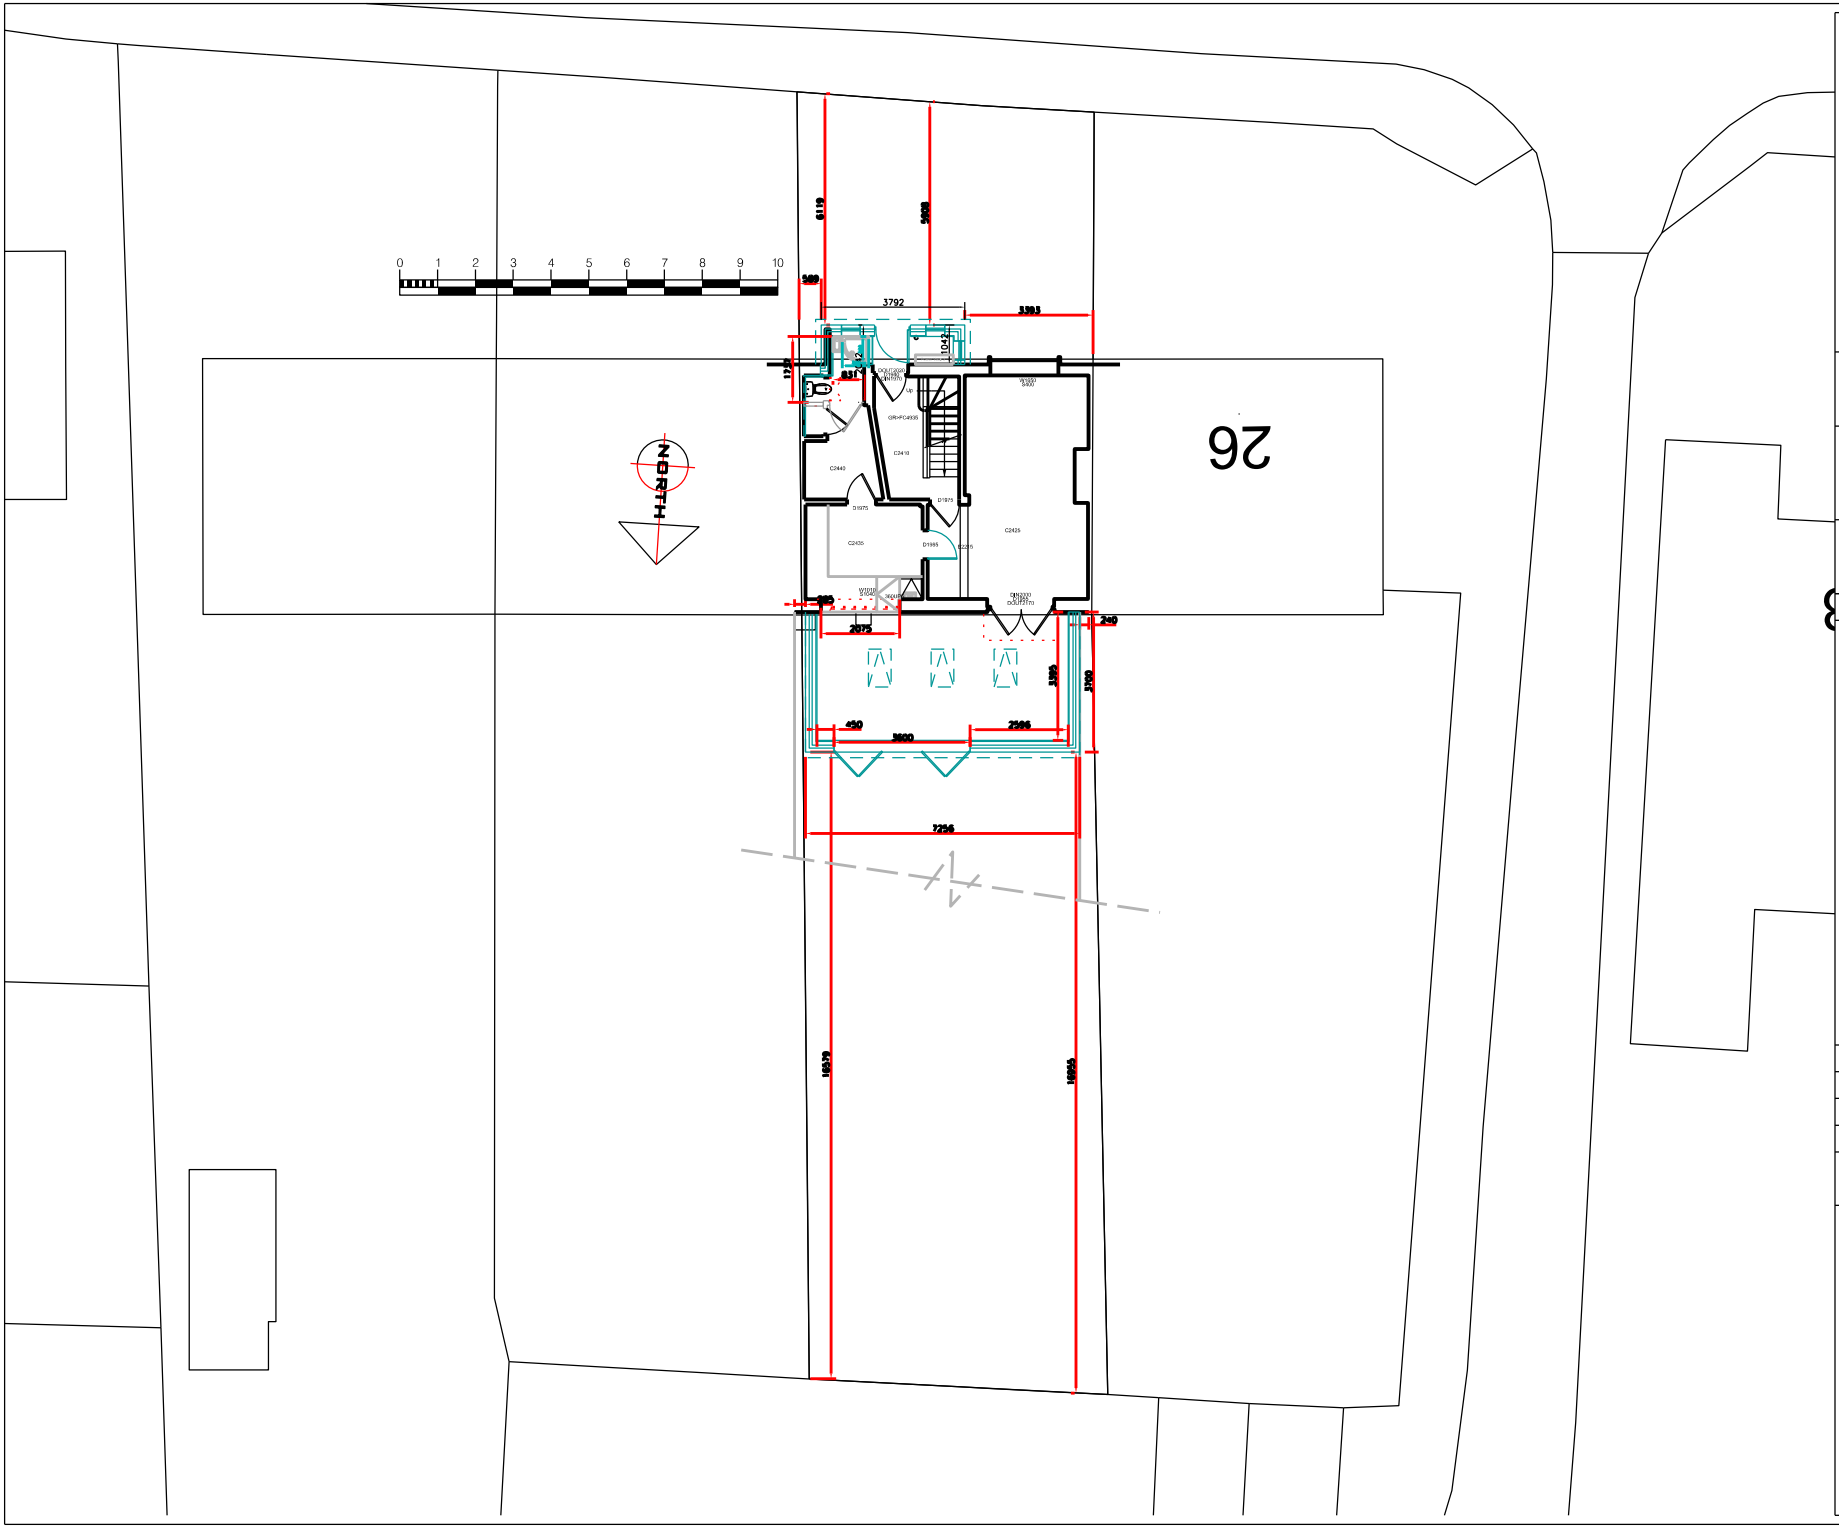

Project Number:
24LDB

Project Address:
24 LINFORD DRIVE
BASILDON SS14 1RZ

Description:
BLOCK PLAN

Rev	Description	Date
2	REAR REDUCED 300MM	20/10/20
3	FRONT PORCH WIDENED	03/02/21

Drawing number	24LDB BP3
Date	03/02/21
Drawn by	MS
Checked by	
Scale	1:200@A4

SIG Design

SIG Design ©
Oakdene Business Centre
Cranes Close
Basildon
SS14 3JB

T: +44 (0)794 6795314
E: martin@sigdesign.co.uk
W: www.sigdesign.co.uk