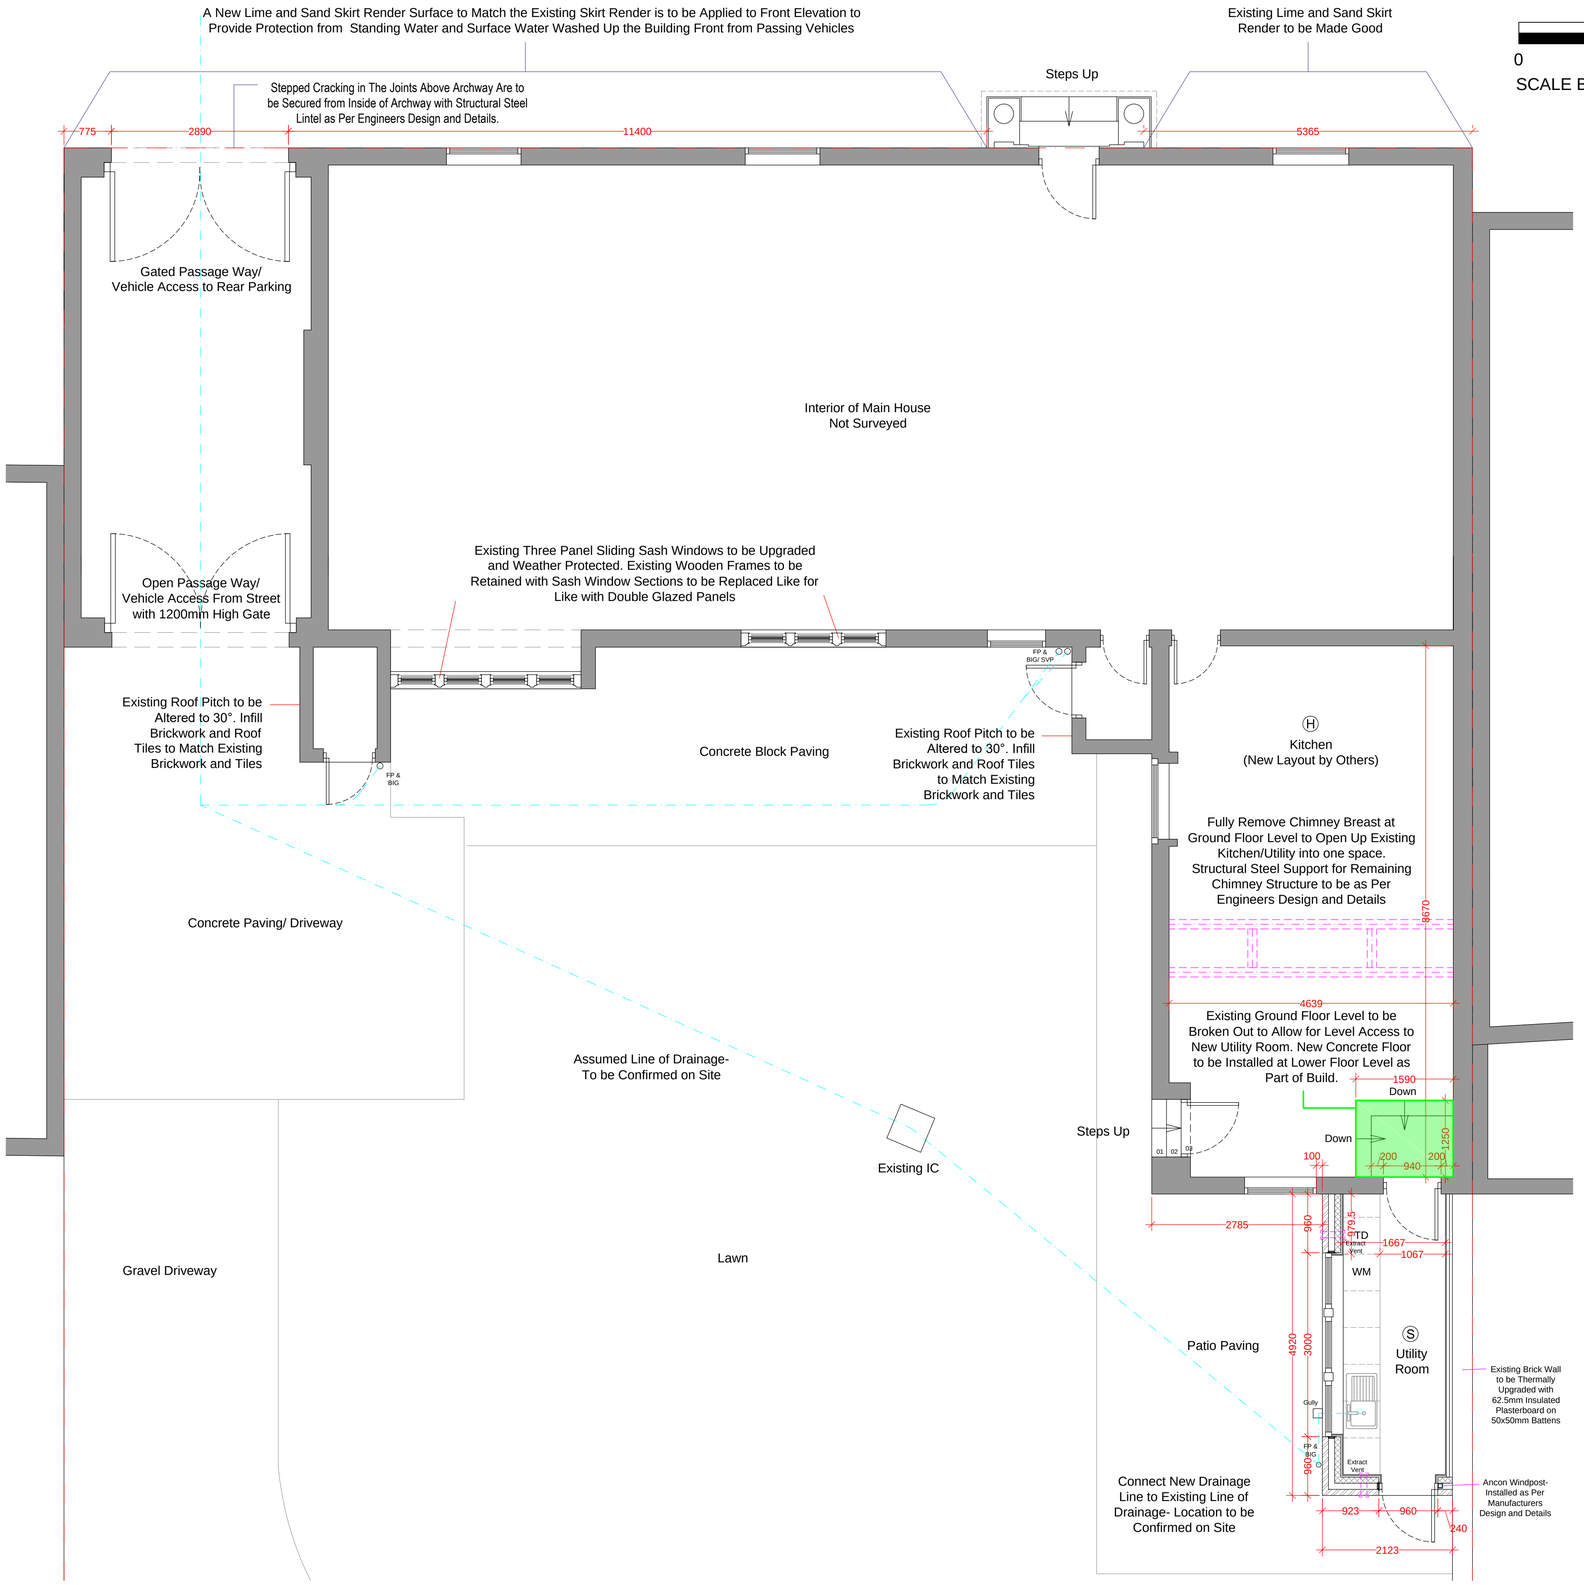

Proposed Ground Floor Plan 1:50

0 1 2 3 4 5 10

SCALE BAR 1:50

0 1 2 3 4

SCALE BAR 1:20

Legend:

- Structural Steel Location
- (S) Mains Wired Interlinked Smoke Detector
- (H) Mains Wired Interlinked Optical Heat Detector Rate of Rise

Engineer to be Engaged to Asses Structural Requirements for Steelwork for the Proposed Demolition/Alteration Works Required to Form the New Layout. Engineer to Carry Out Survey and Produce Structural Design and Calculations for Submission to LABC.

Existing Mains Wired Smoke Detection System to be Extended to Cover New Extension. If Current System is Not Mains Wired, a New Mains Wired System is to be Installed to Cover all Circulation Spaces and Ground and First Floor Rooms Which are off of other Rooms.

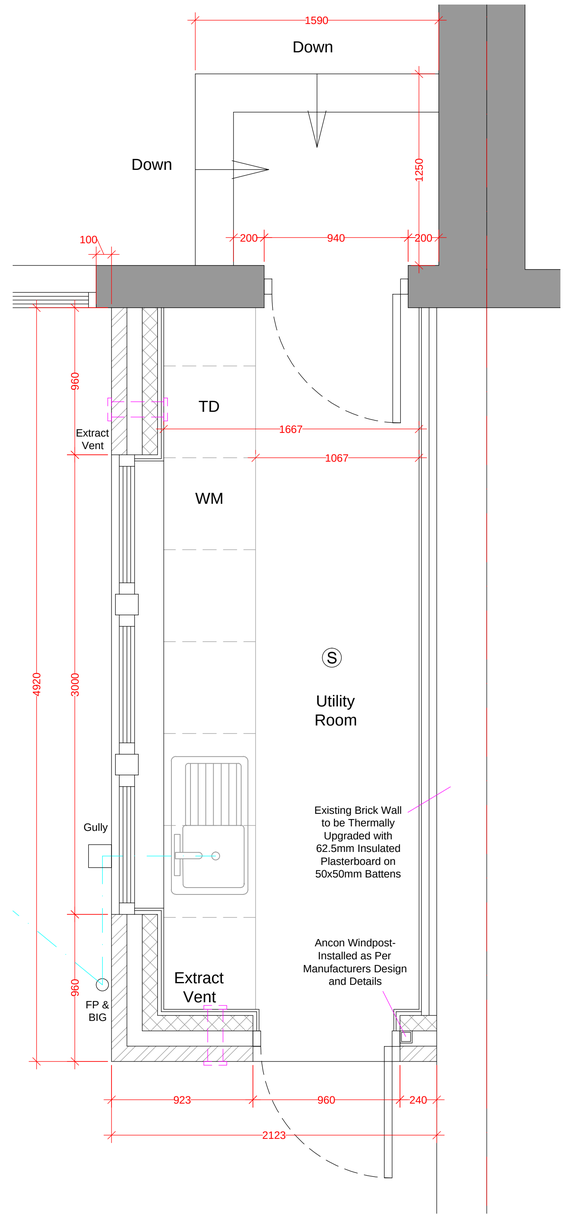

Proposed Partial Ground Floor Plan 1:20

Copyright ©
This drawing and the information contained therein is issued in confidence and is the copyright of GTCE Civil & Structural Consulting Engineers. Disclosure of this information to Third Parties and unauthorised copying or replication of this data without approval is forbidden.

GENERAL:

1. ALL DRAWINGS & SPECIFICATIONS ARE SUBJECT TO PLANNING & BUILDING REGULATIONS APPROVAL AS A CONSEQUENCE UNTIL A PLANNING & BUILDING REGULATIONS NOTICE OF DECISION IS ISSUED THEY ARE SUBJECT TO CHANGE AND AMENDMENTS

2. ALL THIRD PARTY INFORMATION INCLUDING FRA, DESIGN & ACCESS STATEMENTS, STRUCTURAL CALCULATIONS, ARE SUBJECT TO PLANNING & BUILDING REGULATIONS AND BY VIRTUE IS ALSO SUBJECT TO CHANGE AND AMENDMENTS

3. UPON FULL PLANNING & BUILDING REGULATIONS APPROVAL A FINAL SET OF DRAWINGS, SPECIFICATIONS AND ANY RELEVANT THIRD PARTY DOCUMENTATION WILL BE ISSUED, UNTIL THAT TIME THE DOCUMENTATION PRESENTED IS FOR INFORMATION ONLY AND ANY WORKS CARRIED OUT WITHOUT FORMAL DOCUMENTATION IS AT THE CLIENTS OWN RISK

4.THE DRAWINGS ARE COPYRIGHT AND MUST NOT BE COPIED IN PART OR IN WHOLE UNLESS AGREED IN WRITING BY ADP Ltd

5. ALL DIMENSIONS ARE IN MILLIMETERS UNLESS STATED OTHERWISE

6. **DO NOT SCALE FROM THE DRAWINGS**

7. ALL DIMENSIONS AND LEVELS ARE TO BE CHECKED BY THE CONTRACTOR PRIOR TO COMMENCEMENT OF WORK. ANY DISCREPANCY SHALL BE REPORTED IMMEDIATELY TO ADP / GTCE

8. THE DRAWINGS SHALL BE READ IN ACCORDANCE WITH ALL OTHER CONTRACT DOCUMENTS RELEVANT AT THE TIME OF ISSUE AND DURING THE PERIOD OF THE CONTRACT

Rev	Date	Revisions	By
D	18-02-21	Updated Archway Support	CG
C	15-02-21	Update for Construction	CG
B	26-01-21	Update to Include Additional Notes for Wall/Roof Upgrade	CG

gtce Griffin Toomes

ADP ARCHITECTURAL D E S I G N

Hull Office: 528 Holderness Road, Kingston Upon Hull, HU9 3DT
Telephone: 01482 782304
Email: info@adpuk.co.uk
Web Site: www.adpuk.co.uk

CLIENT
Mr Harish Lad

PROJECT
49 Keldgate
Beverley
HU17 8HU

TITLE.
Proposed Ground Floor Plan

Scale: 1:50/20 | A1 | Date: 13-01-21

Drawn By: C Giles | Checked: SN | Approved: SN

Status
- ☐ WORKING DRAFT not for issue
- ☐ PRELIMINARY DRAWING subject to detailed design
- ☐ DRAFT not for construction
- ☐ FINAL DRAWING
- ☐ CONSULTATION DRAWING not for construction
- ☐ CONSTRUCTION DRAWING

Drawing No : J8046-204 | Rev: D