DO NOT SCALE FROM THIS DRAWING. WORK TO FIGURED DIMENSIONS.
THIS DRAWING IS THE COPYRIGHT OF STANLEY BRAGG ARCHITECTS LTD
AND SHOULD NOT BE REPRODUCED WITH THEIR EXPRESS PERMISSION.

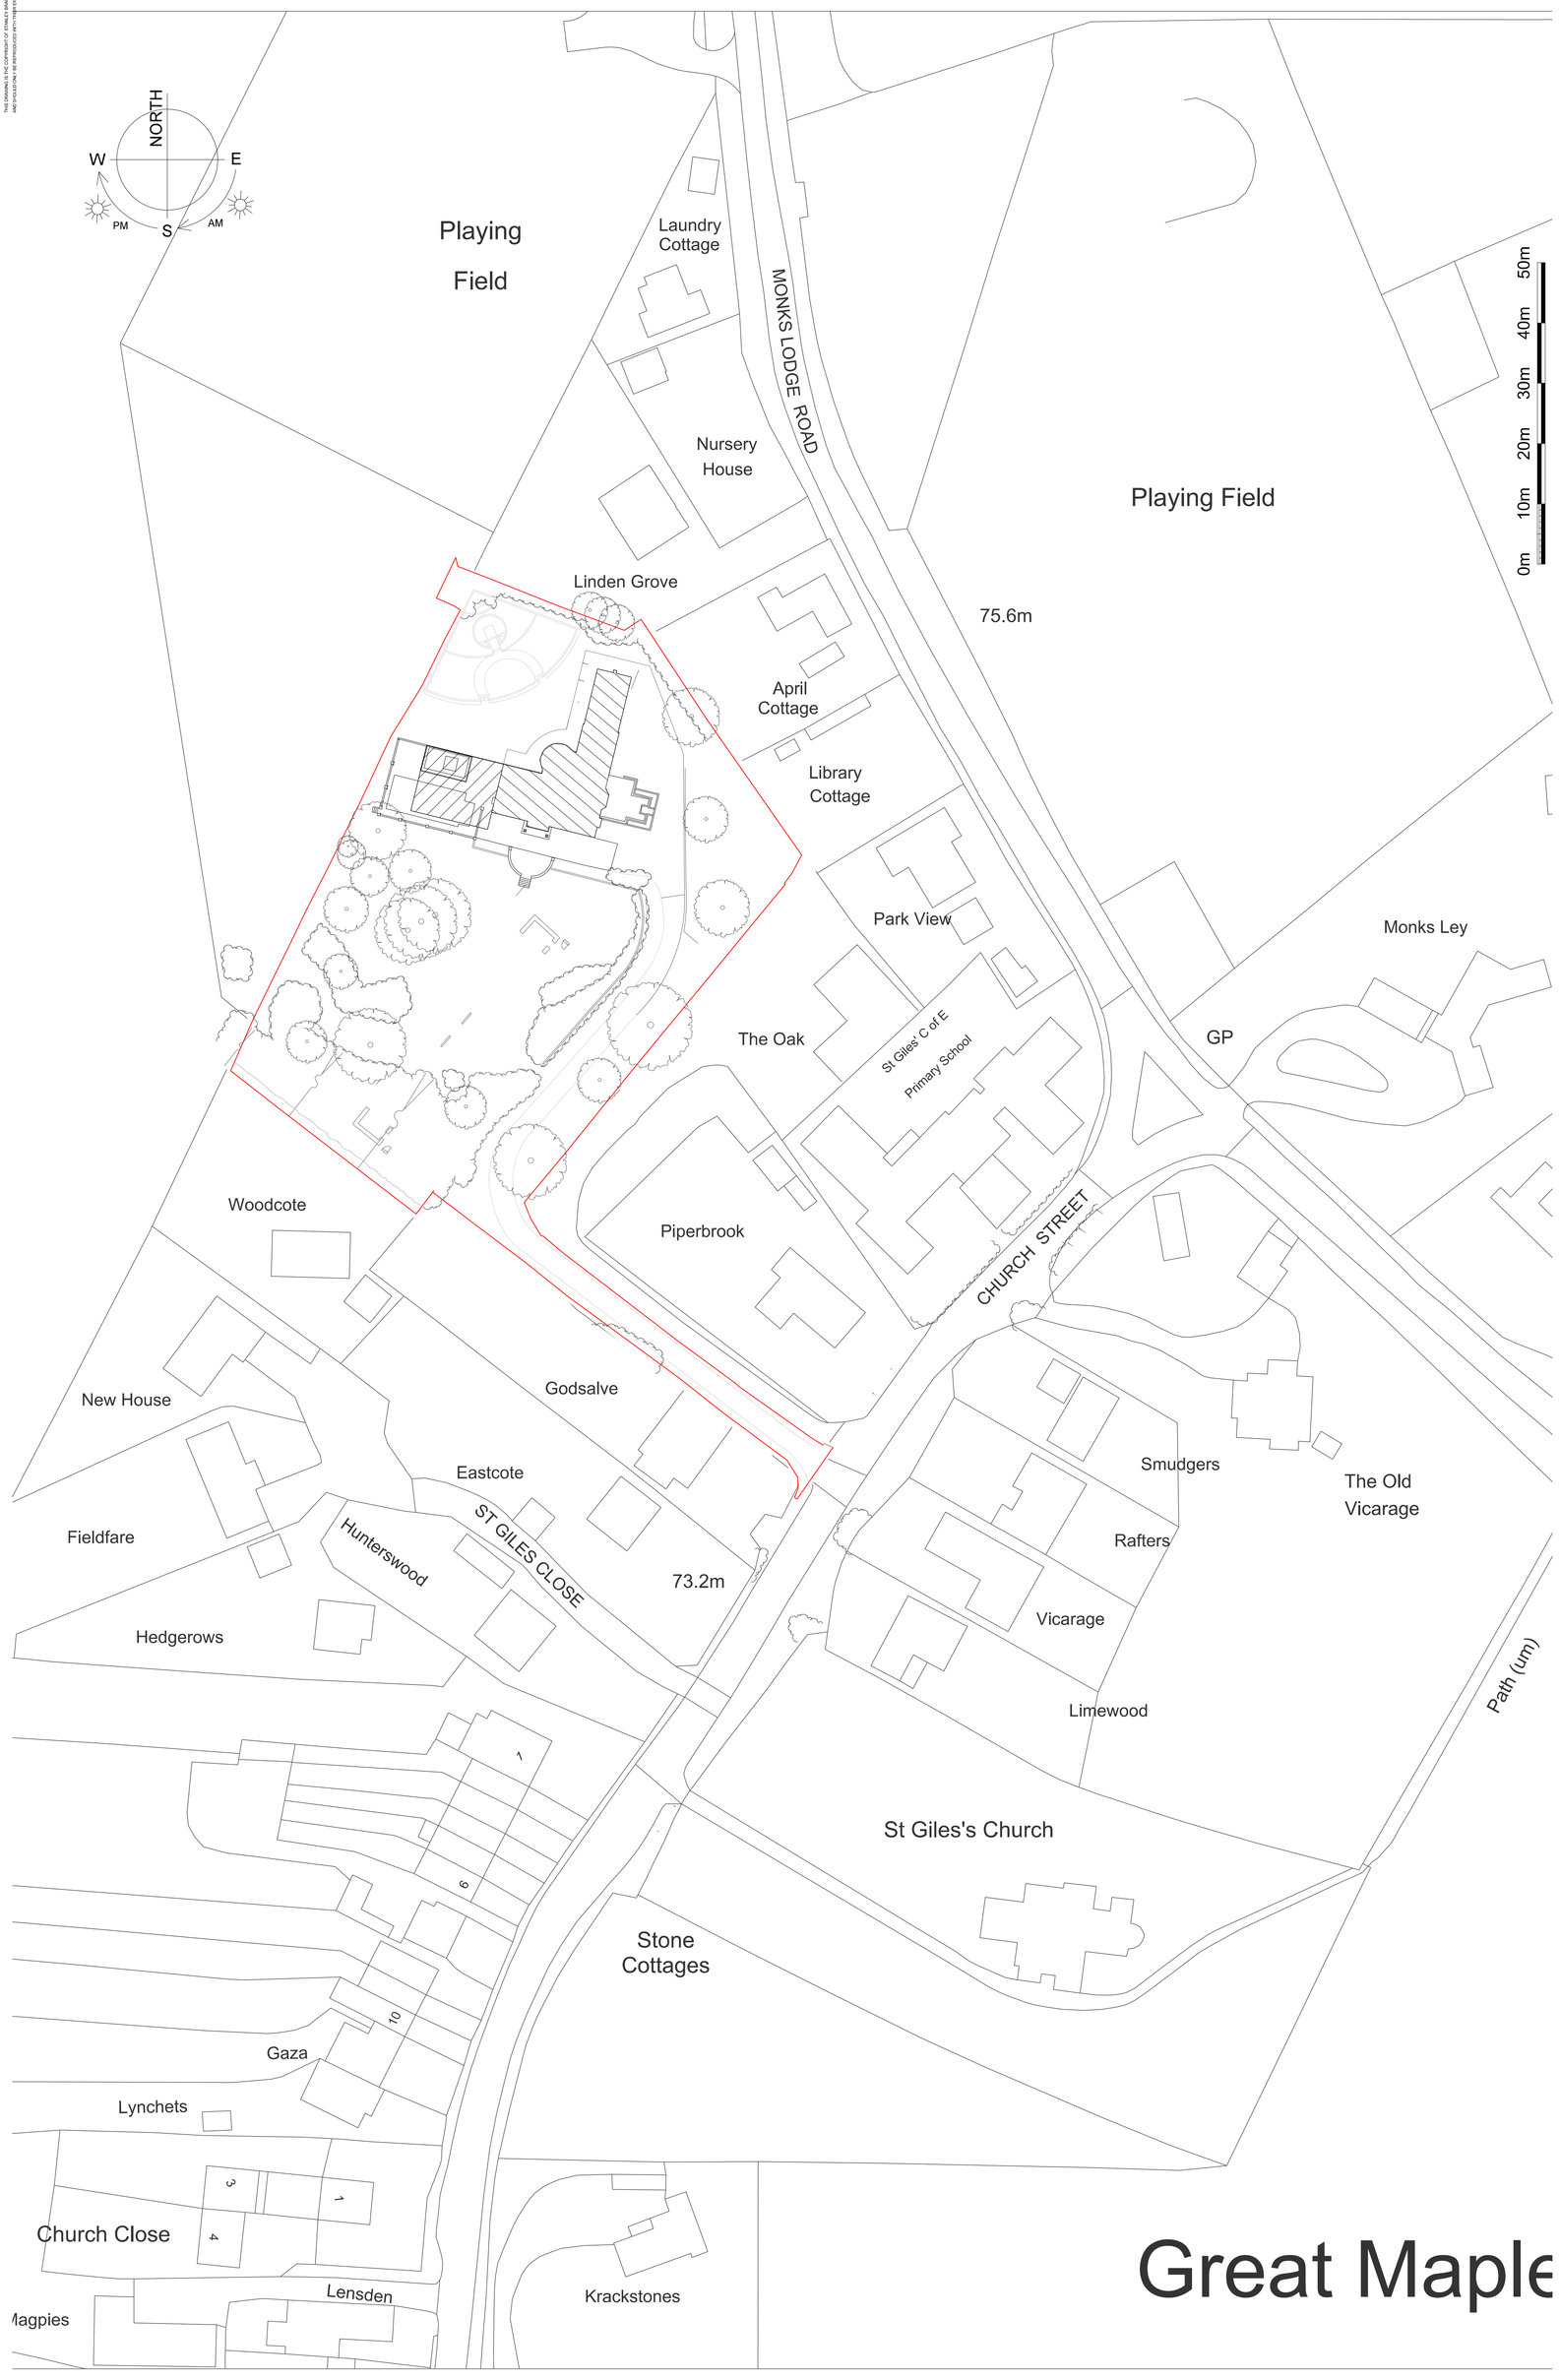

Great Maple

Stanley Bragg
ARCHITECTS

STANLEY BRAGG ARCHITECTS LIMITED
ASHPOLE HOUSE, BARRACK STREET, COLCHESTER CO2 7DP
T 01206 573171 F 01206 786487

3rd FLOOR ELDON HOUSE, ELDON STREET, LONDON EC2M 7LS
T 0203 6615 925
E admin@stanleybragg.co.uk

CLIENT
Ms P. Hennessey / C&K Developments

PROJECT
High View, Great Maplestead

DRAWING
Site Location plan

SCALE
1:500@ A1

DATE
13.07.2015

DRAWING NUMBER
6261/1106A

DRAWN
JO

CHECKED
IM

REVISION
A

REV	NOTE	DRN	DATE
A	Building Name Changes	JO	13.07.2015

	SKETCH
	PRELIMINARY
	APPROVAL
X	PLANNING
	BUILDING REGS
	TENDER
	CONSTRUCTION
	H&S FILE