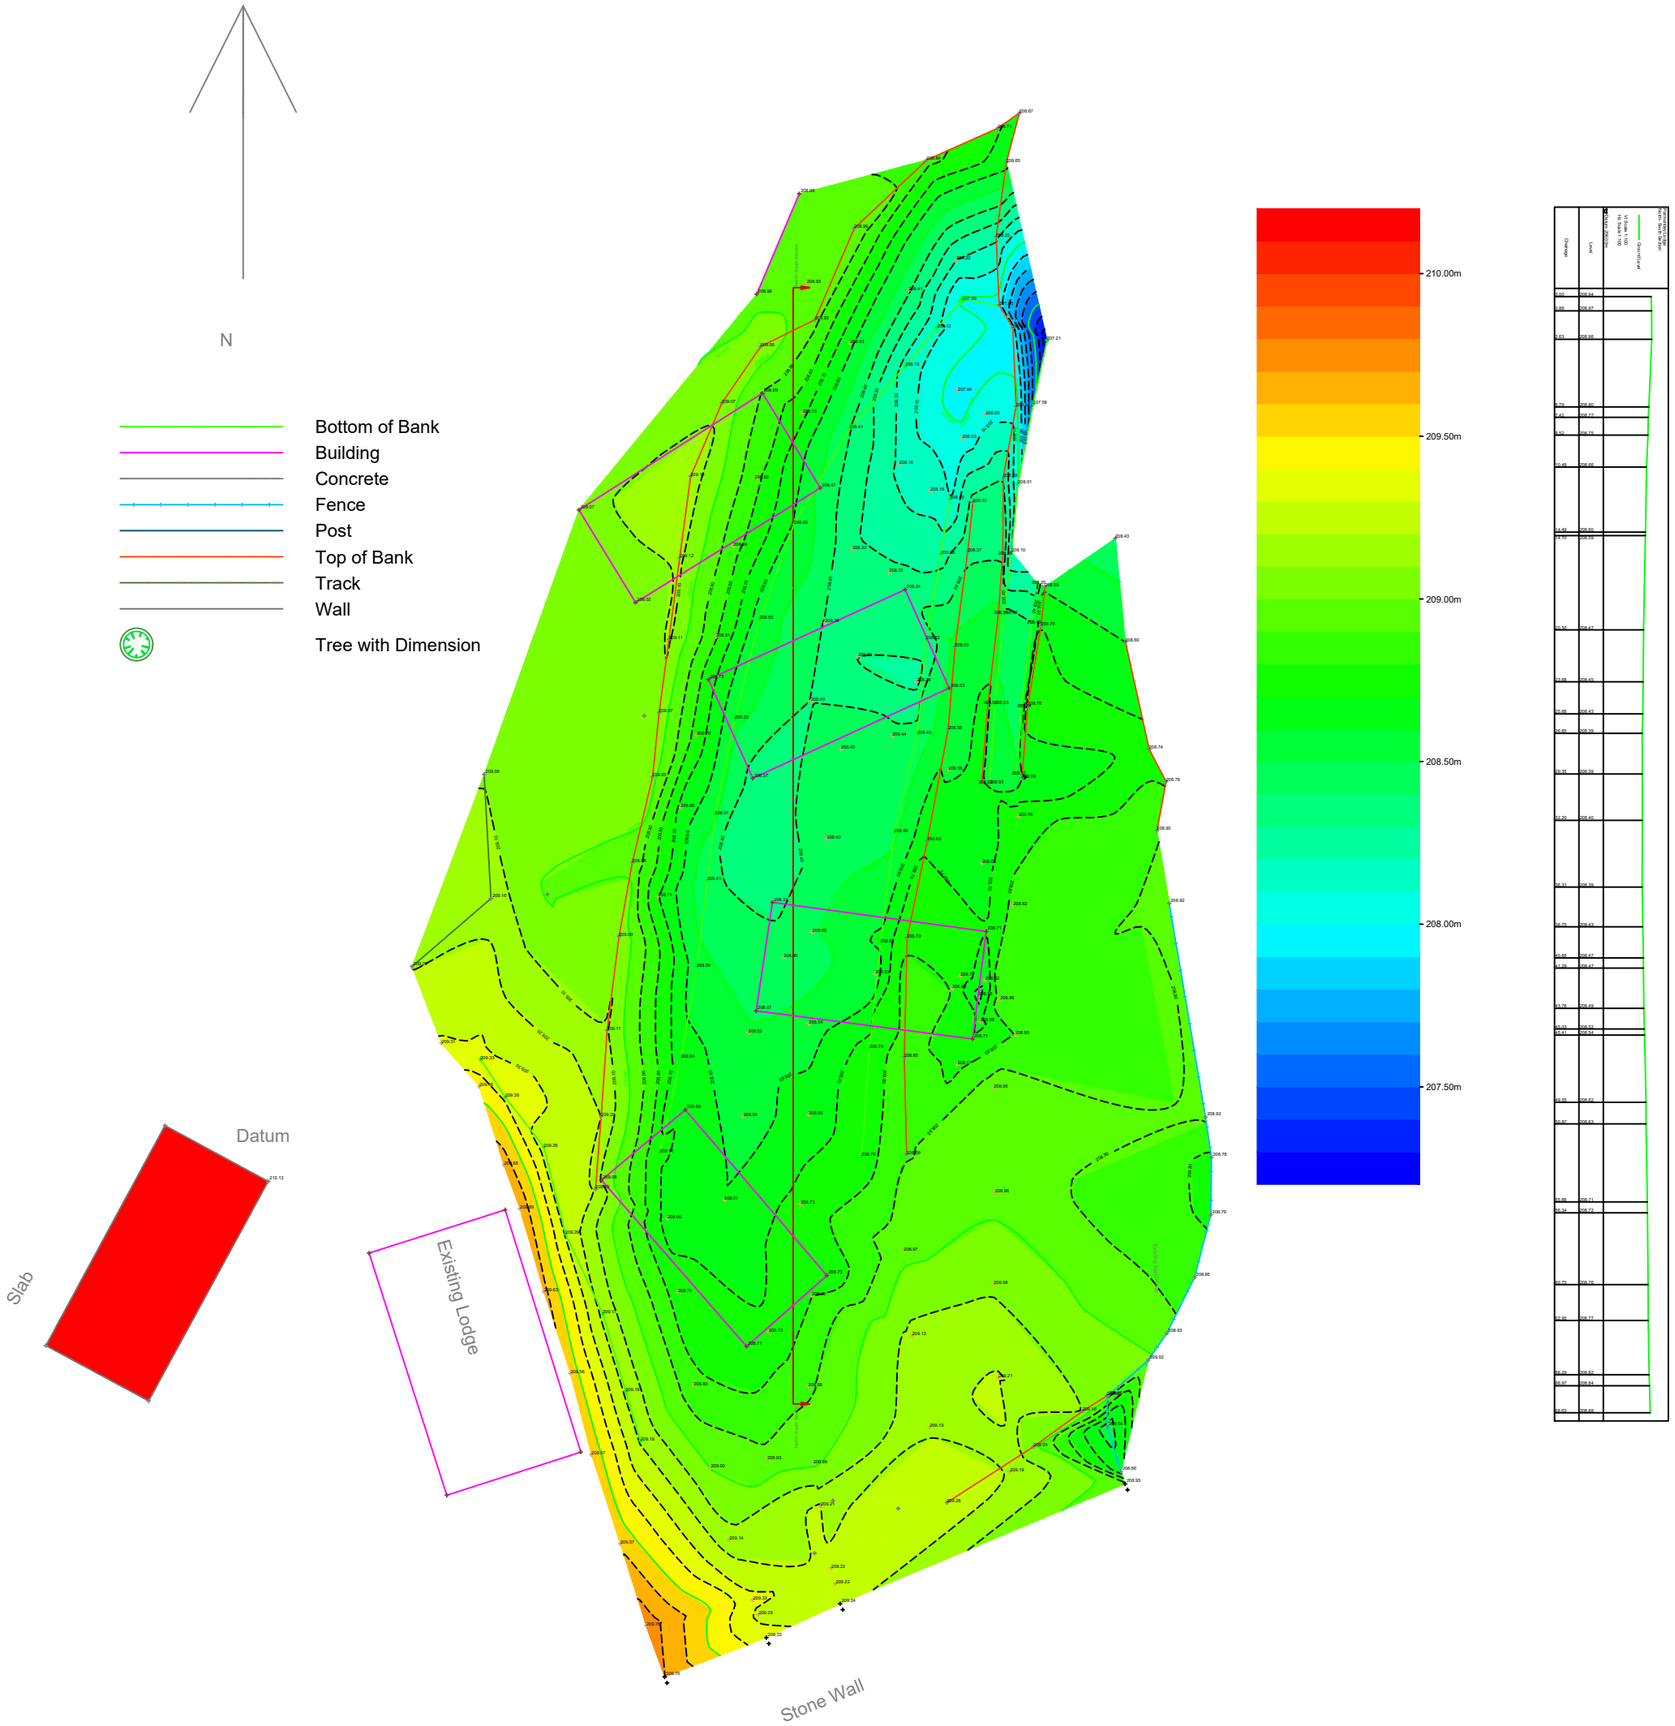
N
Bottom of Bank
Building
Concrete
Fence
Post
Top of Bank
Track
Wall
Tree with Dimension
Datum
Slab
Existing Lodge
Stone Wall
210.00m
209.50m
209.00m
208.50m
208.00m
207.50m