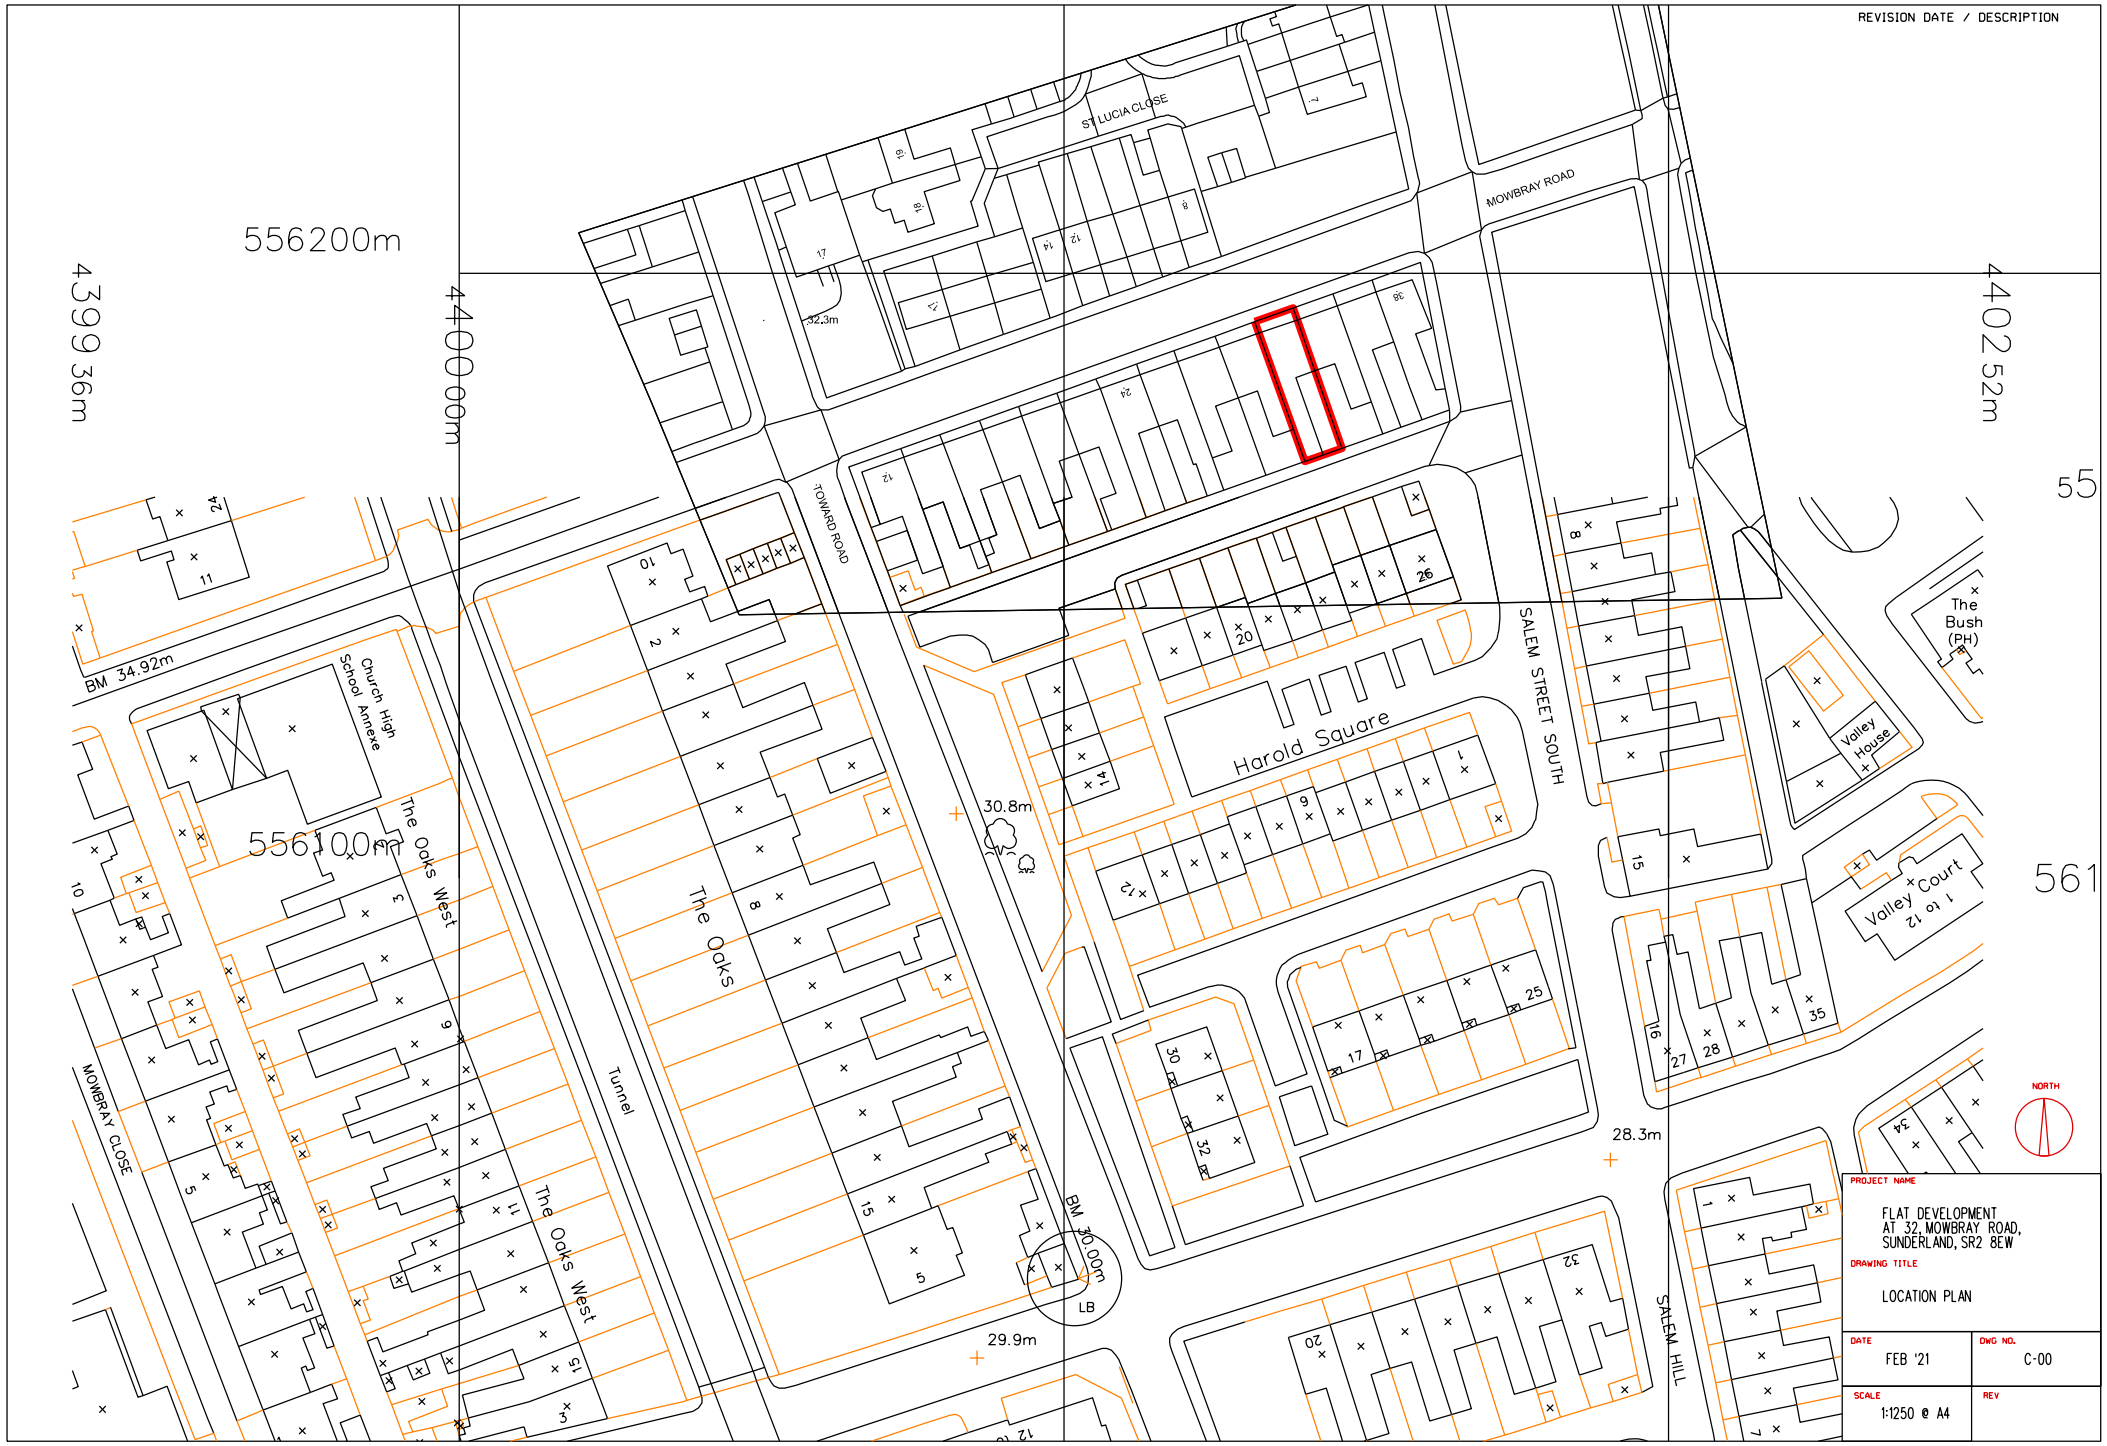
REVISION DATE / DESCRIPTION
556200m
440000m
439936m
440252m
55
561
ST LUCIA CLOSE
MOWBRAY ROAD
TOWARD ROAD
SALEM STREET SOUTH
Harold Square
The Bush (PH)
Valley House
Valley Court 1 to 12
Church High School Annexe
BM 34.92m
556100m
The Oaks West
The Oaks
Tunnel
MOWBRAY CLOSE
30.8m
28.3m
29.9m
BM 30.00m LB
SALEM HILL
NORTH
PROJECT NAME
FLAT DEVELOPMENT AT 32 MOWBRAY ROAD, SUNDERLAND, SR2 8EW
DRAWING TITLE
LOCATION PLAN
DATE
FEB '21
DWG NO.
C-00
SCALE
1:1250 @ A4
REV