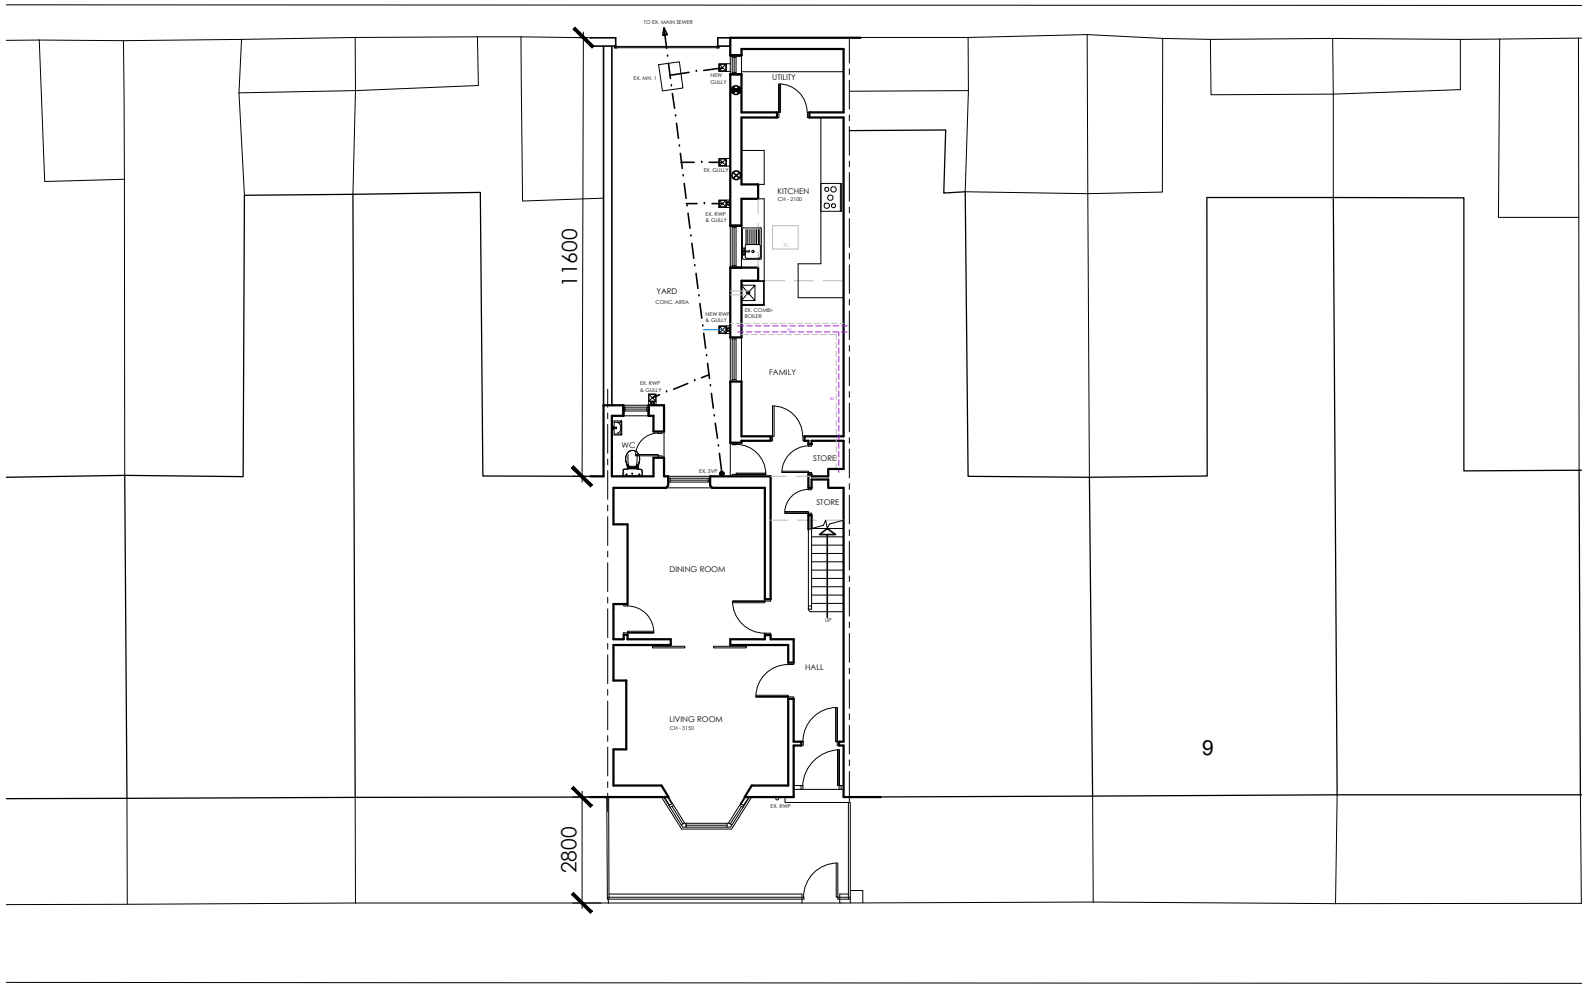

HAVELOCK TERRACE

PROPOSED TWO STOREY REAR EXTENSION		
7, HAVELOCK TERRACE, SUNDERLAND		
PROPOSED SITE PLAN		
SCALE: – 1:200@A4	DATE: – MAR. 21	REVISION: –