The contractor shall check all dimensions on site and report discrepancies.
No dimension shall be scaled off this drawing.
Copyright of this drawing is retained by A L Turner.

South East Elevation

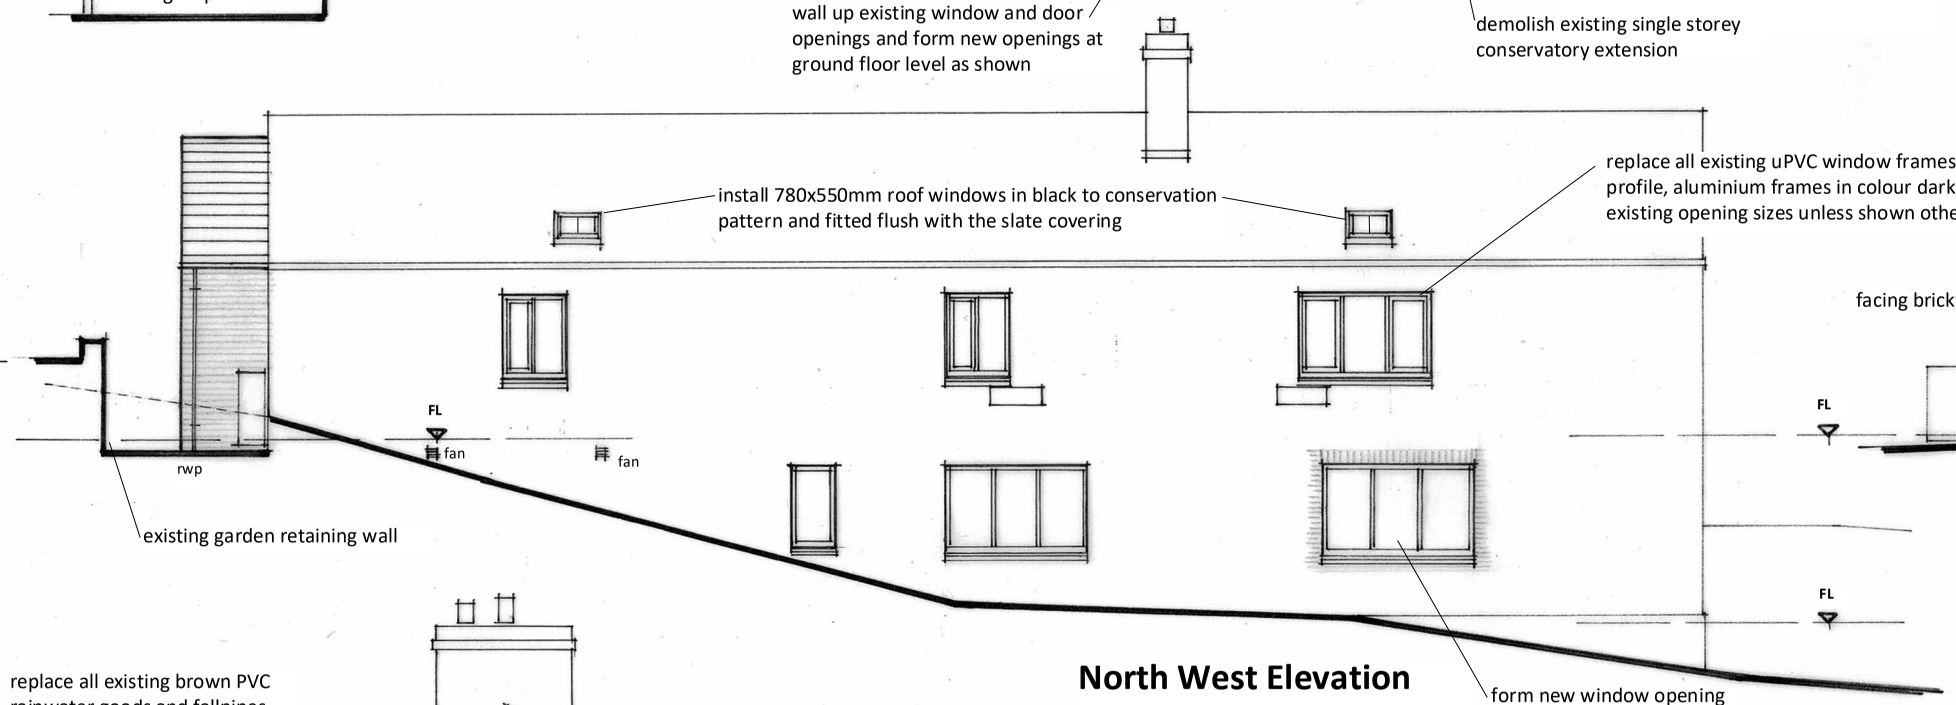

North West Elevation

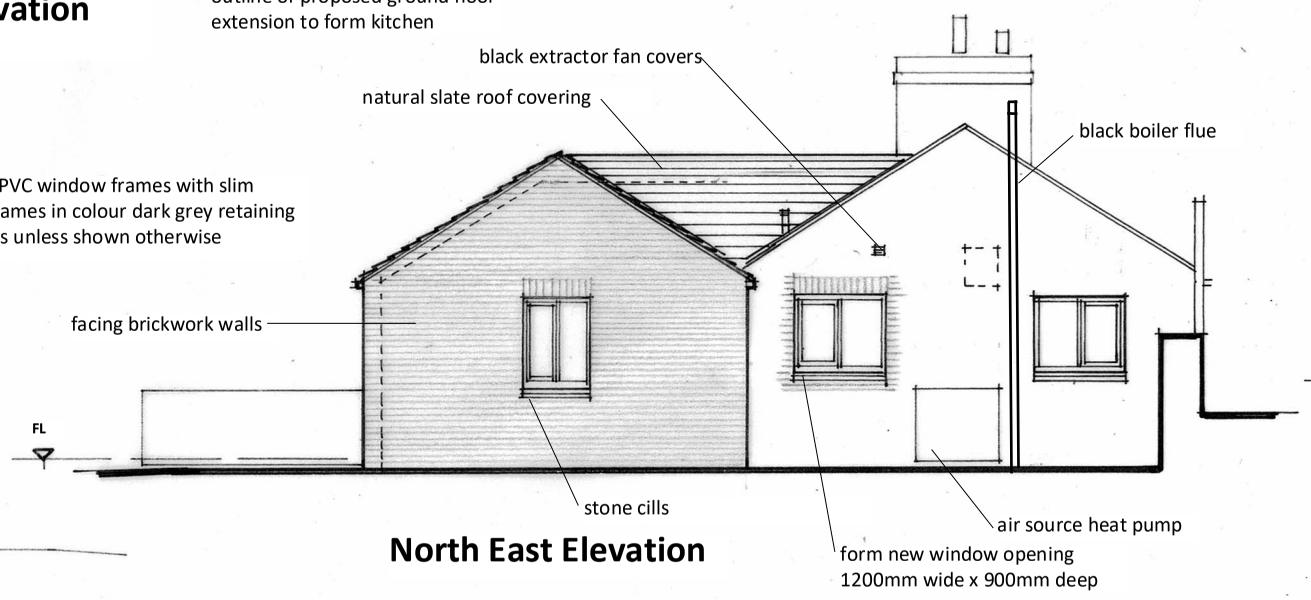

North East Elevation

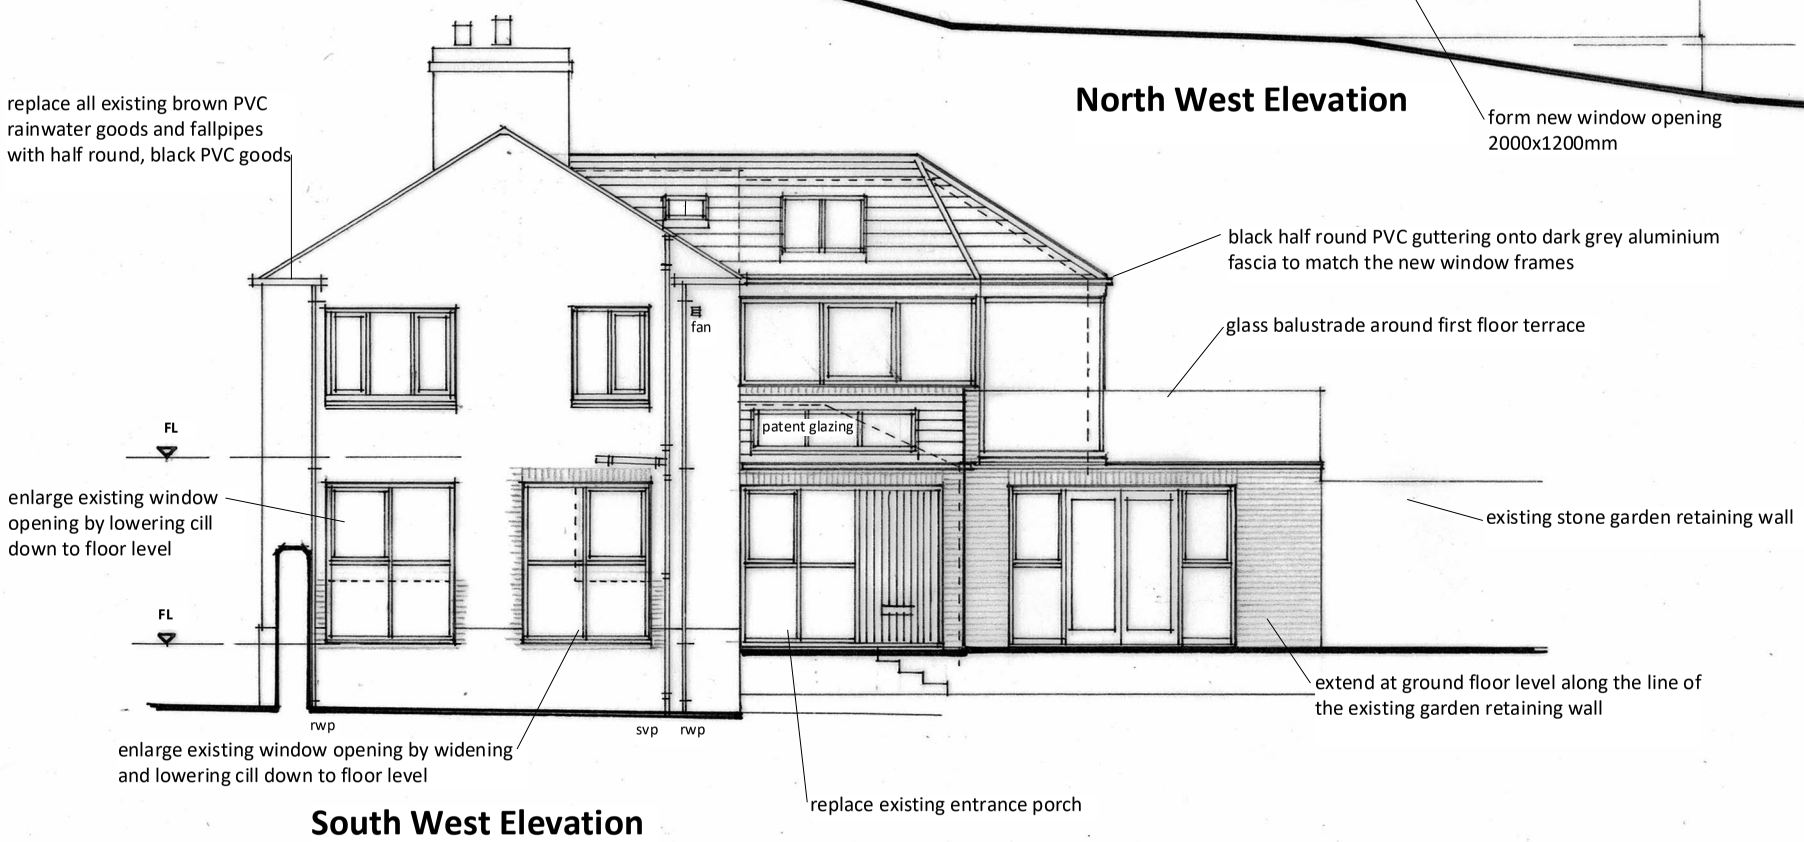

South West Elevation

NOTES

External facing materials shall be subject to sample approval by the local planning authority and any conditions of planning permission that may apply.

External facing materials shall match existing in type, colour and texture.

Existing window frames shall be replaced with slim profile aluminium in dark grey colour within existing openings unless otherwise stated.

revision	description	date	
client	**Mr & Mrs Bell**	date	12.2020
project	**Proposed Extensions and Alterations at The Coach House, Huddersfield Road, Bretton, WF4 4JX**	dwg size	A3
		drawn	ALT
		scale	1:100
title	**Elevations as Proposed**	issue	planning

A L Turner + Associates
1 LORING ROAD, RAVENSCAR, SCARBOROUGH, YO13 0LY
07976 397307
tonyturner829@btinternet.com

dwg no. rev.
2413 : 6