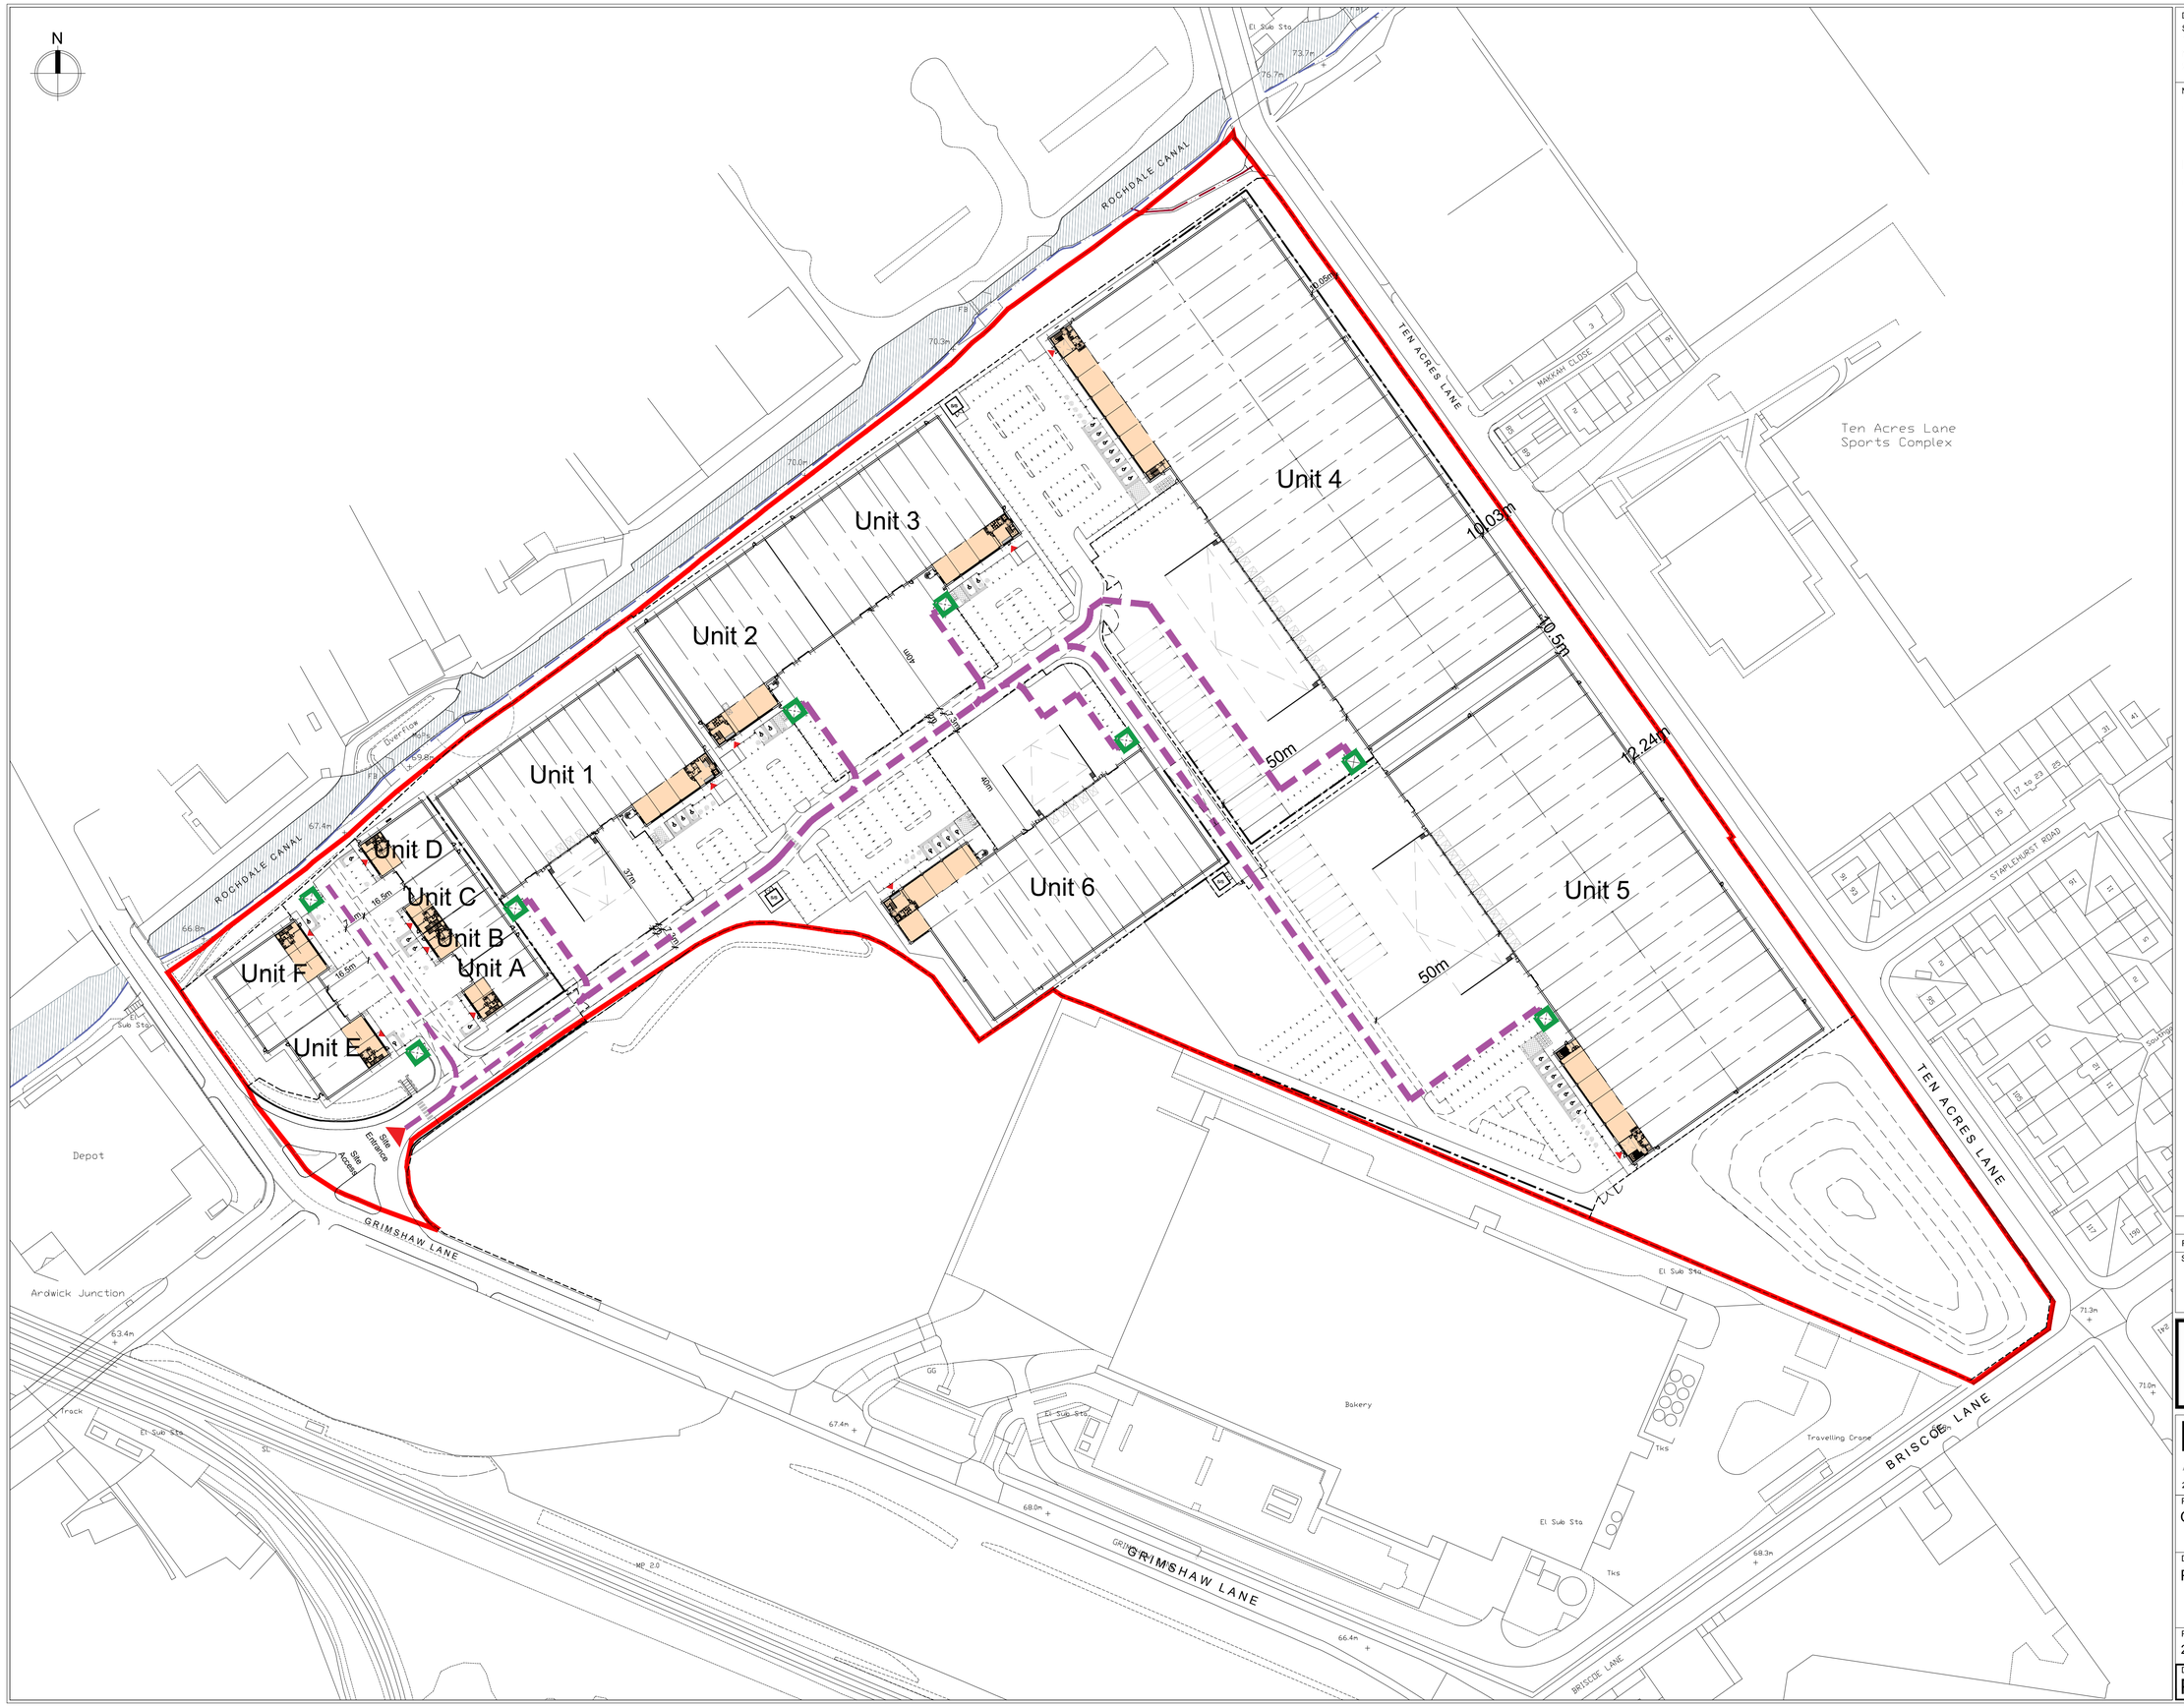

Disclaimer:
Subject to survey.
The topographical information shown is based on the topographical survey by Greenhatch Group
Survey project no. *37505_T Rev1 January 2021*

Notes:

Site Boundary
(103,050m^2/ 25.46 acres /10.31ha)

Key:

Refuse & Recycling Area

Collection Route

Rev:	Notes:	Date:	Dwn:	Iss:
-	First Issue	23.02.21	HT	HA

Suitability Code:

0 10 20 30 40 50

CANMOOR

hale
ARCHITECTURE
22c Leathermarket Street, London, SE1 3HP

Project:
Grimshaw Lane, Manchester

Drawing Title:
Proposed Site Plan

Project No:	Scale @ A1 @ A3	Revision:
20066	1:1000 / 1:2000	-

Drawing No:
PL-1007