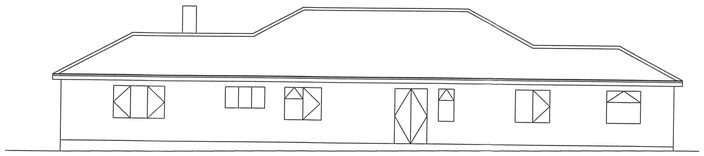

EXISTING REAR ELEVATION

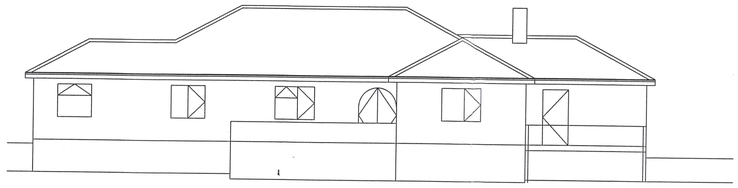

EXISTING FRONT ELEVATION

EXISTING SIDE ELEVATION

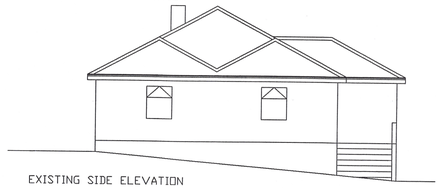

EXISTING SIDE ELEVATION

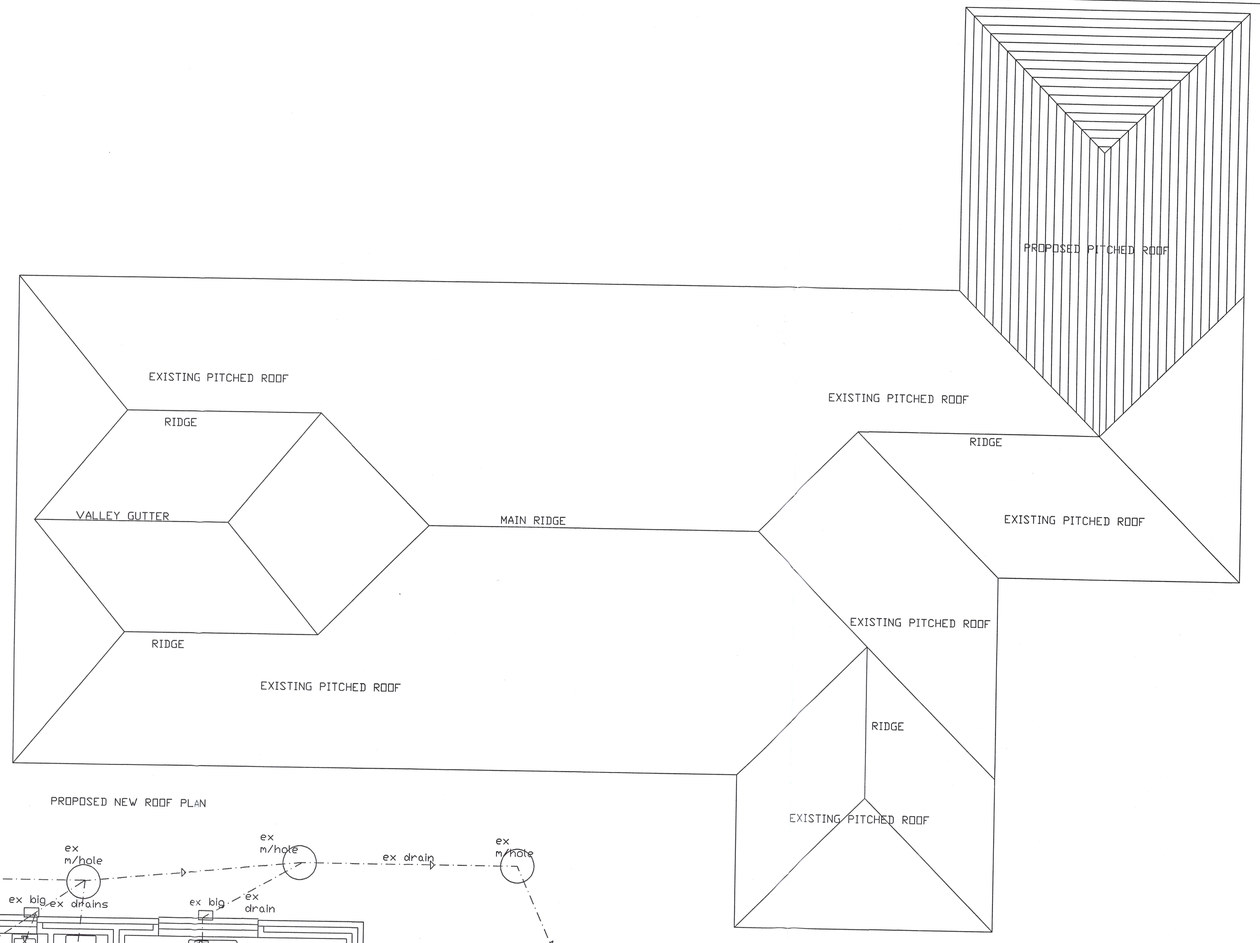

PROPOSED NEW ROOF PLAN

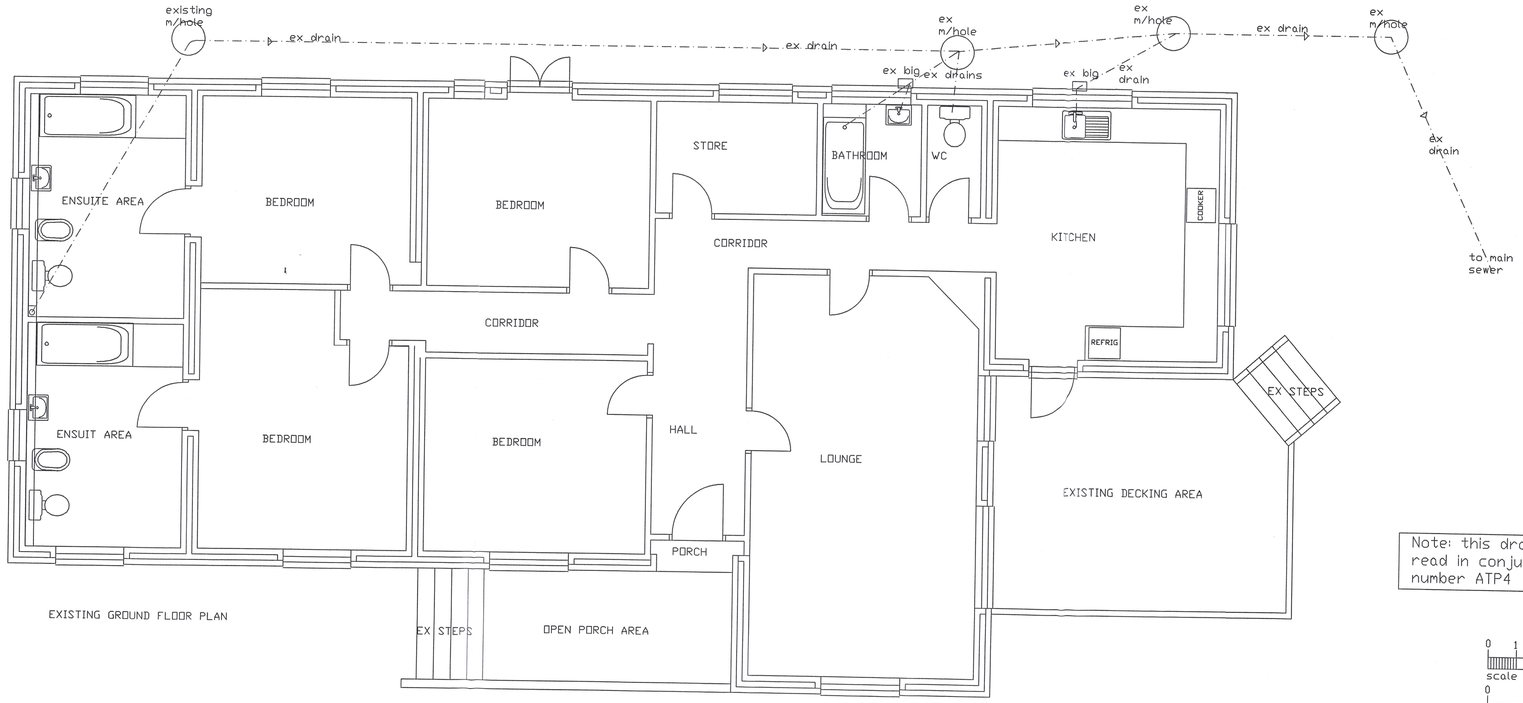

EXISTING GROUND FLOOR PLAN

Note: this drawing is to be read in conjunction with drwg number ATP4

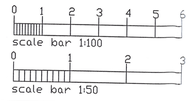

AMENDMENTS:

TITLE

PROPOSED SINGLE STOREY EXTENSION TO REAR OF 94 MEDSTEAD ROAD, BEECH, NR ALTON HANTS, GU344AE for MR AND MRS A PATEL.

(existing ground floor plan, elevations and proposed roof plan.)

DATE 07/02/2021

TELE: 01420 88245

SCALE: 1:100 & 1:50

DRAWING NO: ATP3.