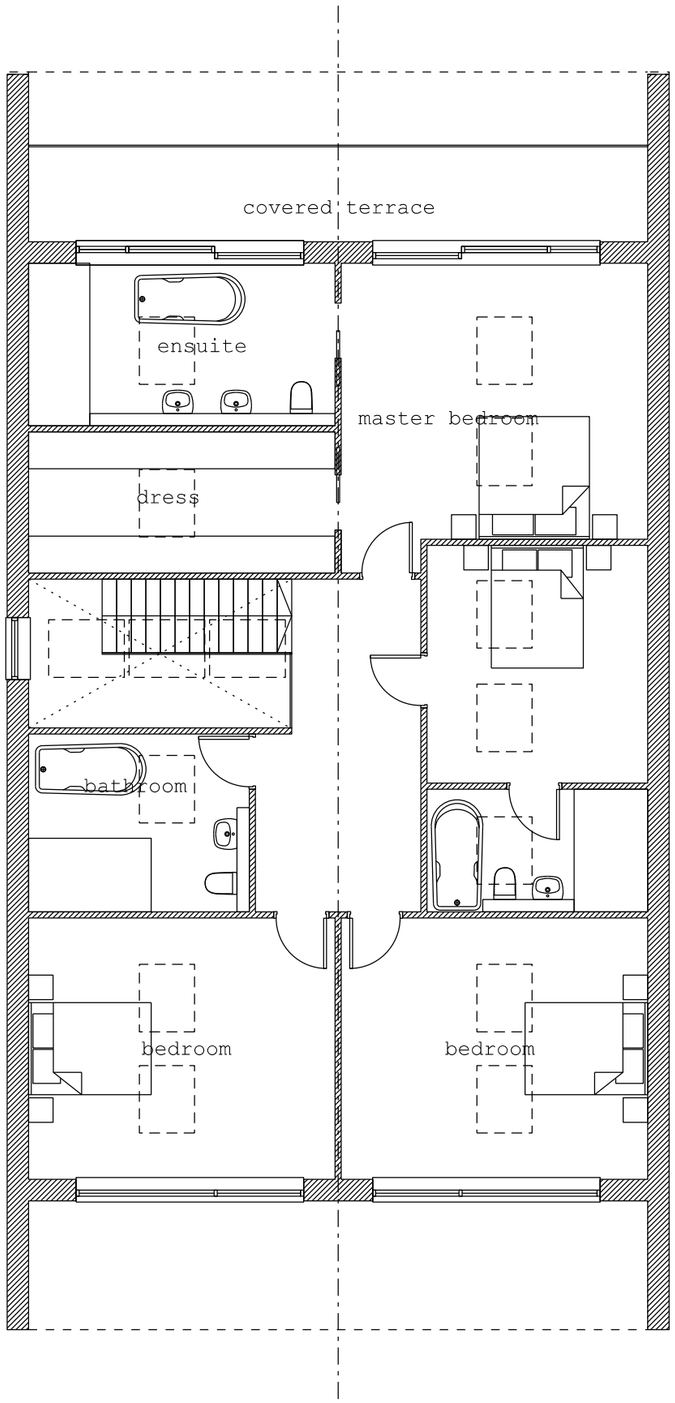

FITZARCHITECTS

6 Pier Point, Marine Walk, Sunderland, SR6 0PP
+44 (0)191 563 7025
www.fitzarchitects.co.uk

Project: plot 16, seaton lane
Drawing: proposed plan level 01
Stage: planning

Project no: 1401
Date: Nov 2020
Drawing no: AL (00) 0201
Scale: 1:100 @ A3

North:

Revision: A

A 01 03 2021 Louvres omitted from east and west elevations

RIBA Chartered Practice

Copyright of Fitz Architects Limited

Do not scale from drawing

50mm