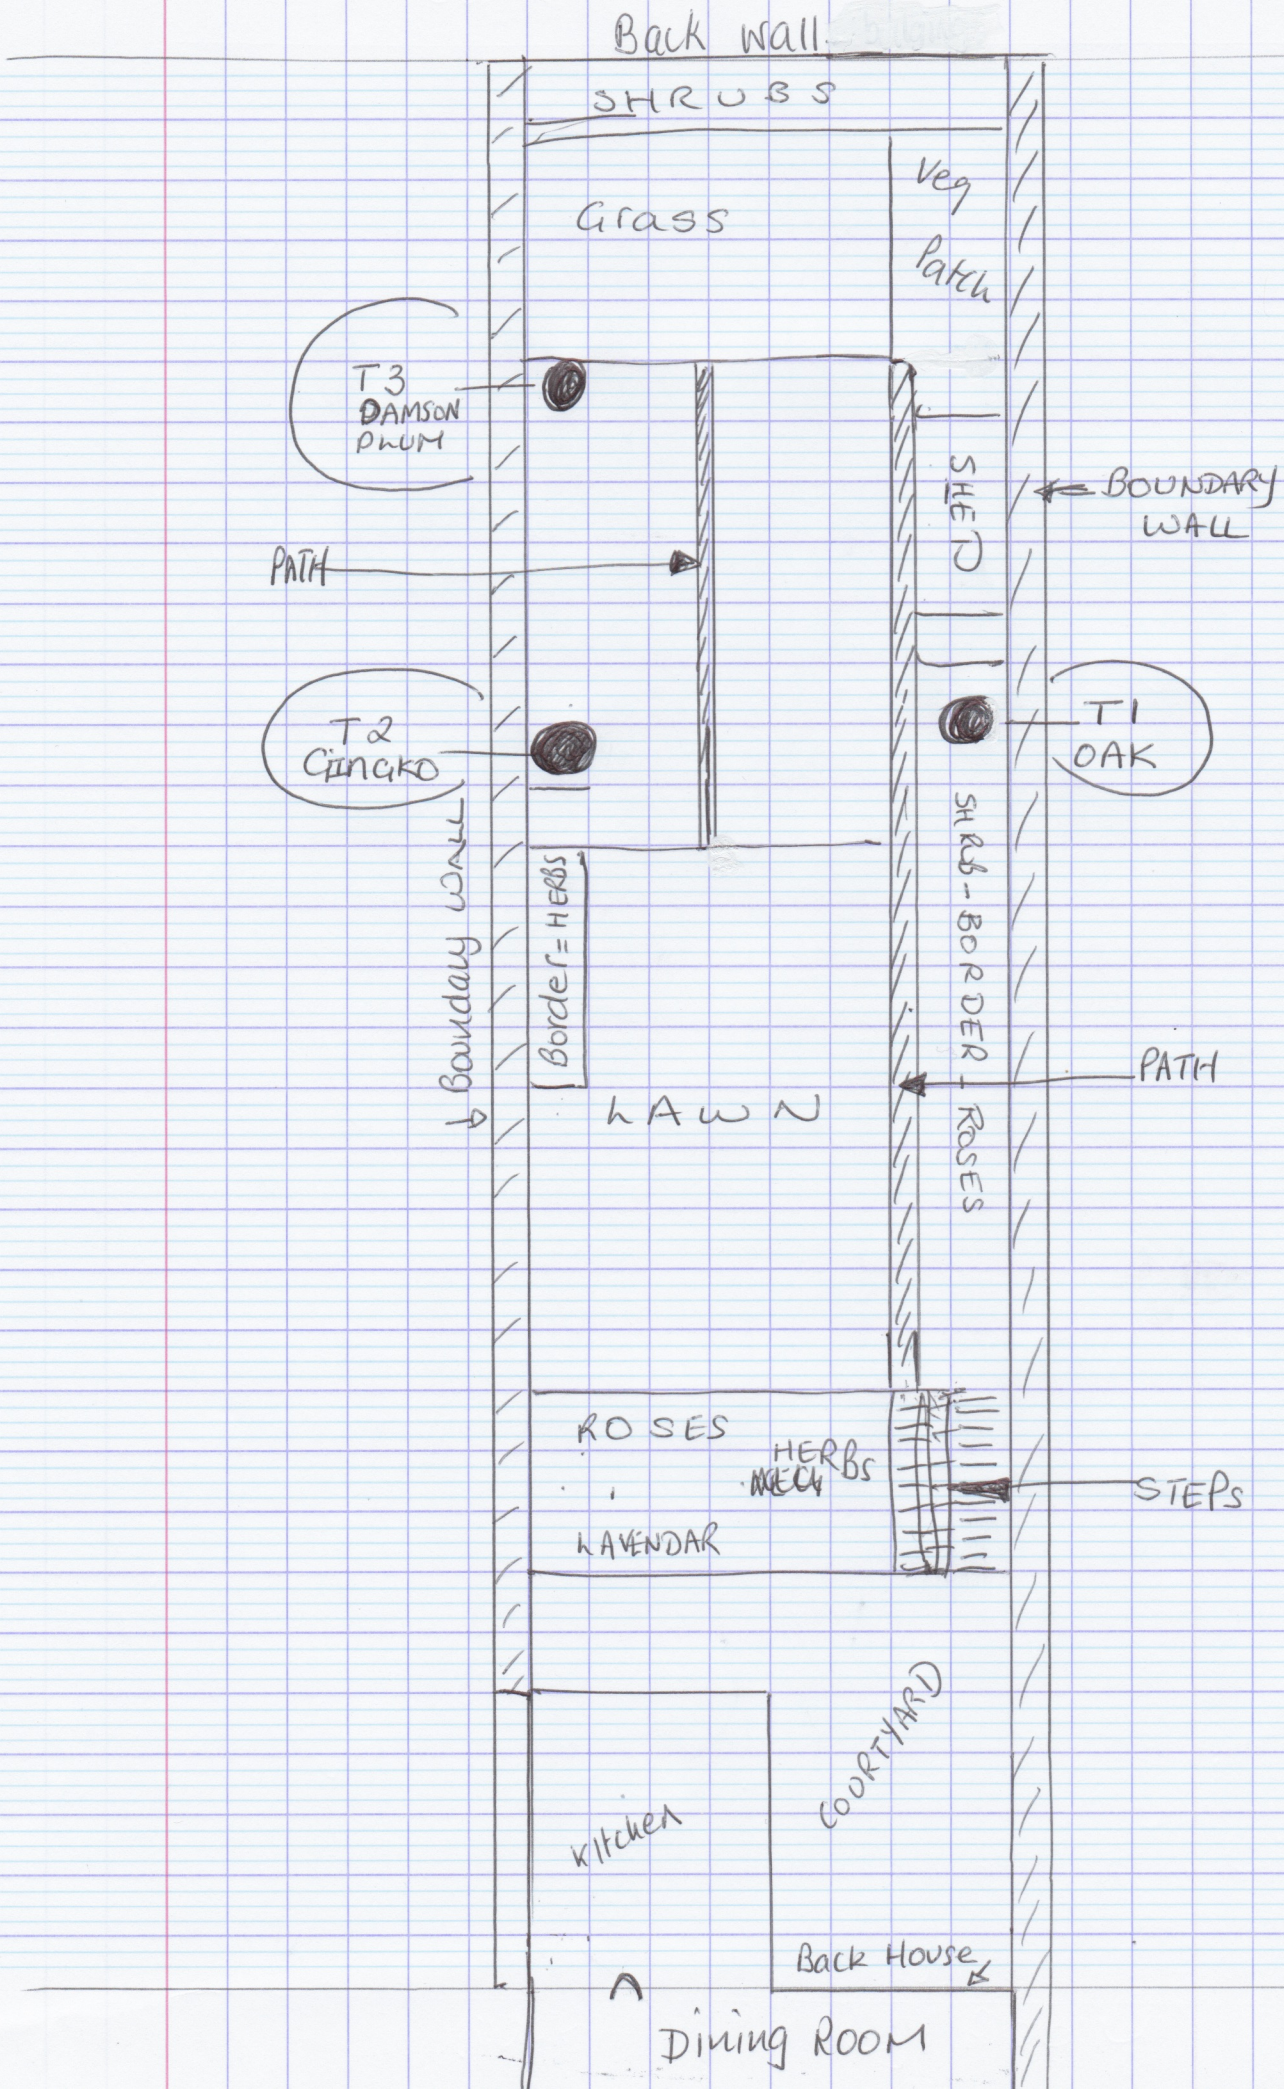
Back wall
SHRUBS
Grass
Veg Patch
T3 DAMSON PLUM
SHED
BOUNDARY WALL
PATH
T2 GINGKO
T1 OAK
Boundary WALL
Border = HERBS
SHRUB - BORDER
PATH
LAWN
ROSES
ROSES
HERBS
STEPS
LAVENDAR
COURTYARD
Kitchen
Back House
Dining ROOM