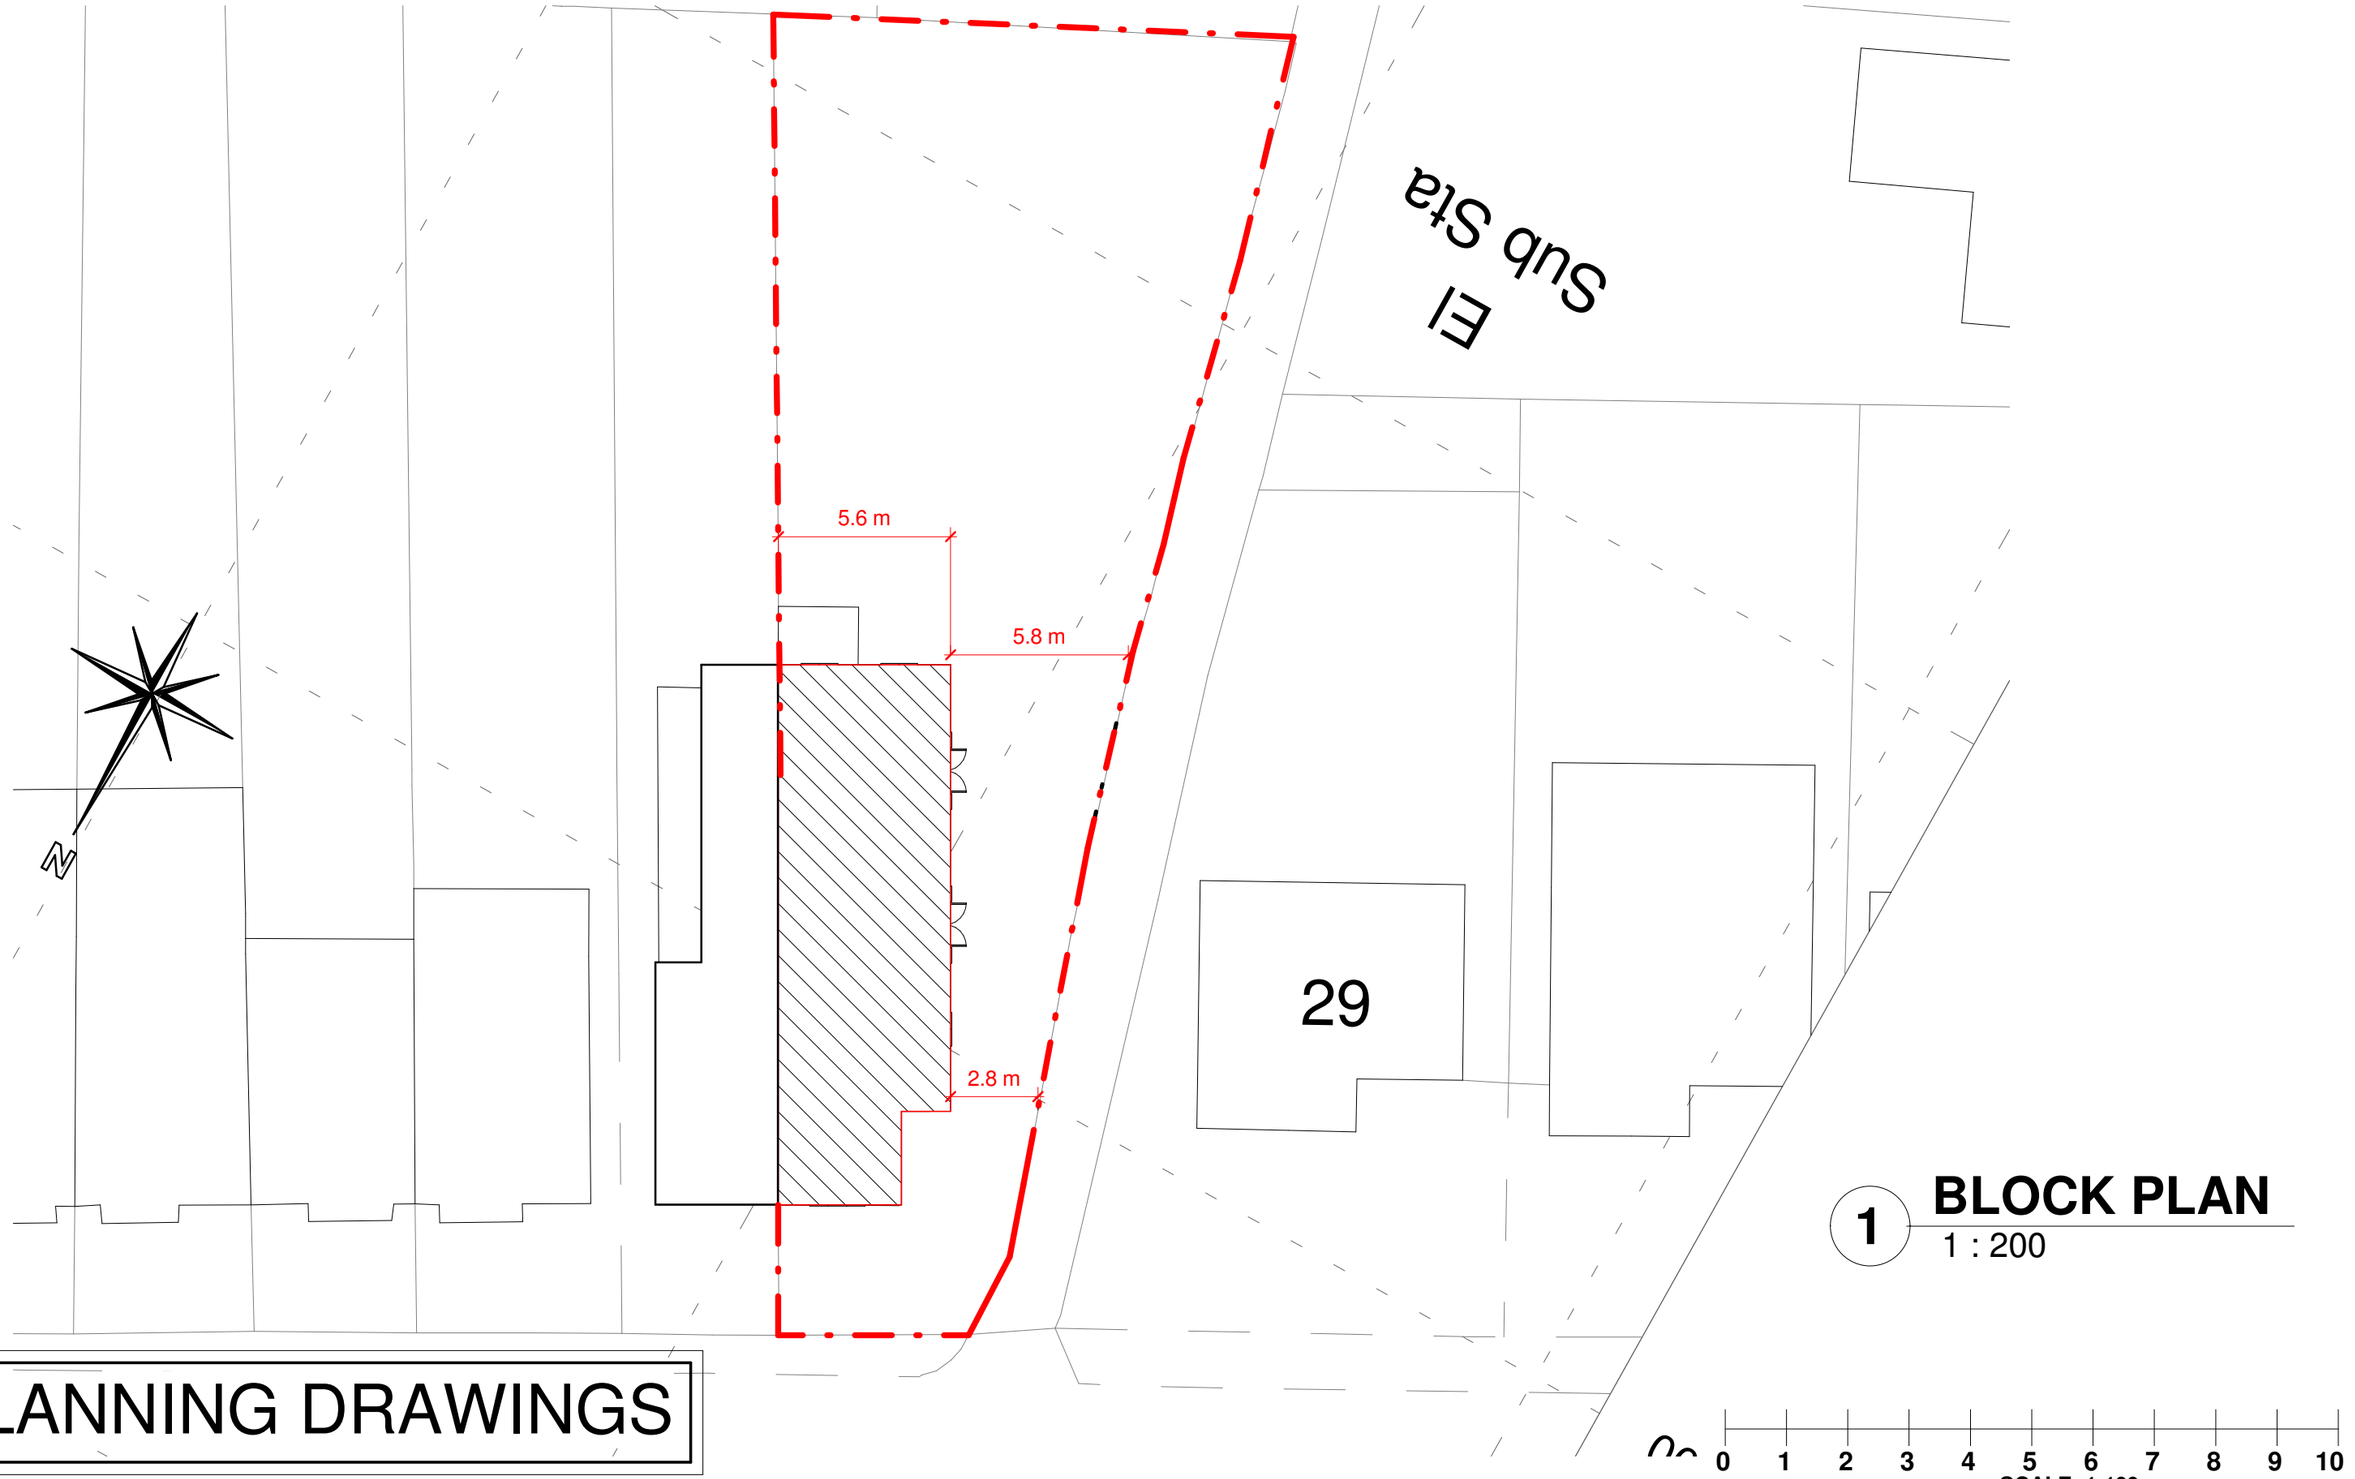

PLANNING DRAWINGS

1 BLOCK PLAN
1 : 200

0 1 2 3 4 5 6 7 8 9 10
SCALE: 1:100

CANOPY
Planning Services
Tel: 020 3632 2690 Email: info@canopyplanning.co.uk
Mob: 07956311277 Web: www.canopyplanning.co.uk
CIAT Registered Practice

-

27 Treadwell Road,
Epsom
KT18 5JP

BLOCK PLAN

Project number	20301/10	20301/17	
Date	Dec. 2020		
Drawn by	O.A		
Checked by	Checker	Scale	A3 @ 1 : 200