NOTE :- THE OWNER IS TO CARRY OUT THE PROVISIONS OF THE PARTY WALL etc. ACT 1996: AN EXPLANATORY BOOKLET AND STANDARD LETTERS IS AVAILABLE AT http://www.communities.gov.uk/partywall-1996 OR TEL. NO. 0870 1226 236 FOR A HARD COPY.

ORIGINAL PRINTED SIZE A3

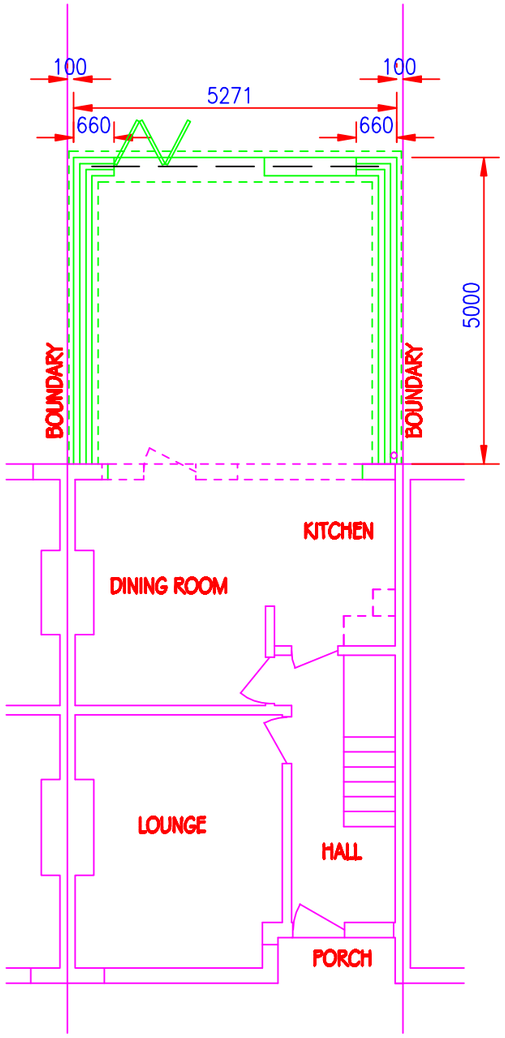

GROUND FLOOR PLAN

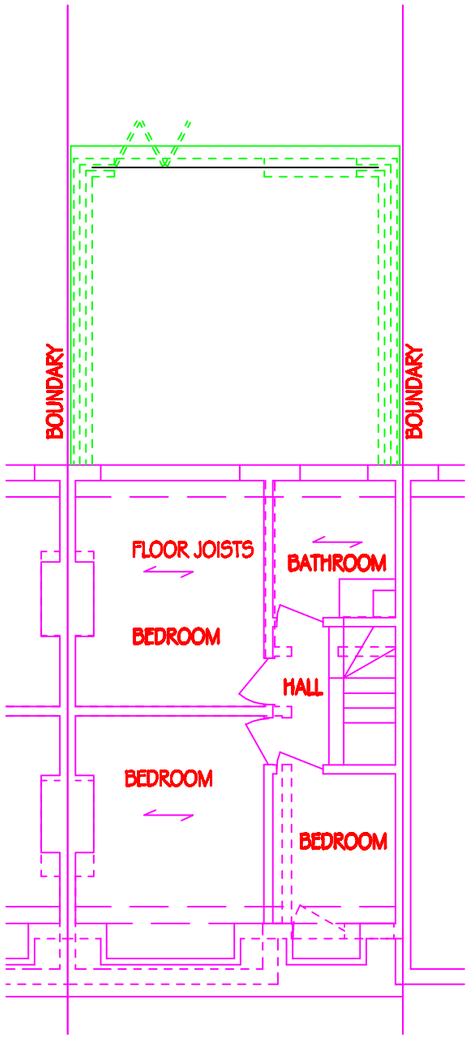

FIRST FLOOR PLAN

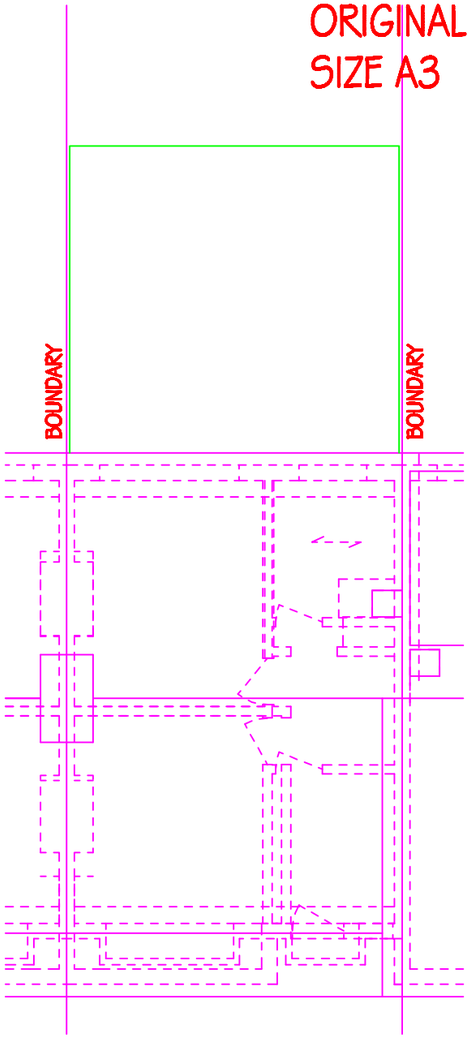

ROOF PLAN

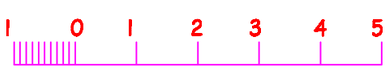

SCALE BAR IN METRES

LARGER HOMES APPLICATION

SAMWAY

TELEPHONE 01737 352517

JOB ADDRESS

106 GREEN LANES, EWELL, EPSOM, SURREY. KT19 9UL

DRAWING TITLE

PROPOSED PLANS

SCALE: 1:100 DATE: DECEMBER 2020

DRG. NO. SI/12