01 Existing Side Elevation
Scale 1:100 @ A3

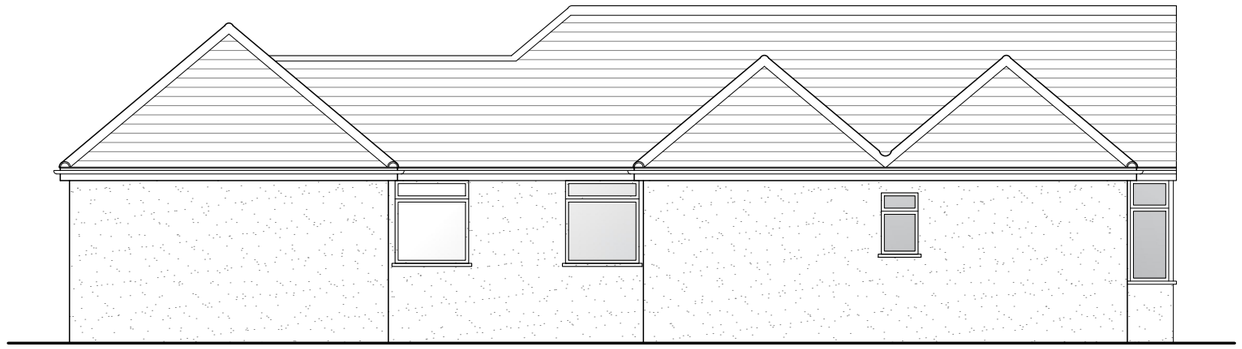

02 Proposed Side Elevation
Scale 1:100 @ A3

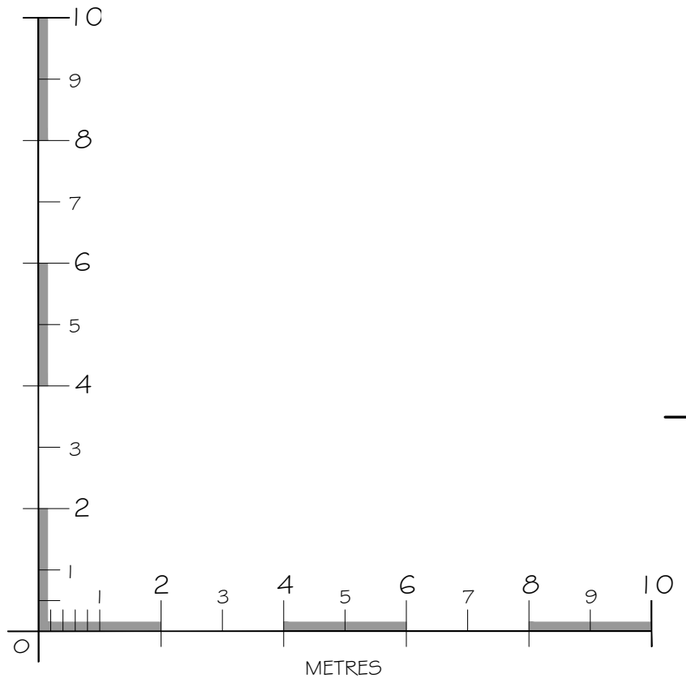

© This drawing and the building works depicted are the copyright of Studio Reach Limited.
This drawing (or any part of it) may not be reproduced or amended, except without prior written permission by Studio Reach Limited.

DO NOT SCALE THIS DRAWING - ALWAYS USE WRITTEN DIMENSIONS - ALL DIMENSIONS TO BE VERIFIED ON SITE

Existing

Proposed

Demolish

Rev Description Date

STUDIO REACH
[ARCHITECTURE/DESIGN] LTD
• Jack@studioreach.co.uk • Tel: 07875 010123 •

Project
99 Meadow Lane
EPSOM
KT19 0BB

Drawing Title
SIDE ELEVATIONS

Status
PLANNING

Project Number
-

Date
15/11/20

Drawing Number
111

Scale
1:100 @ A3

Revision
*