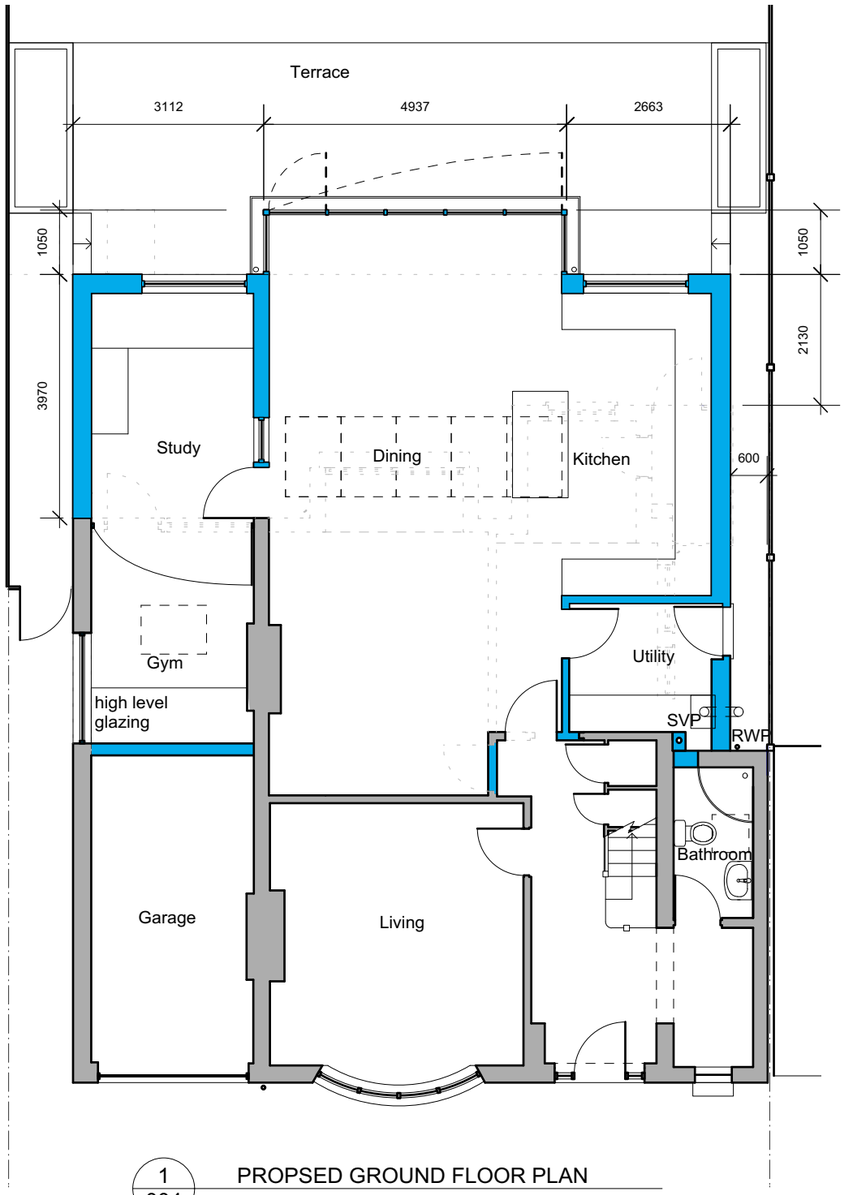

1
004
PROPSED GROUND FLOOR PLAN

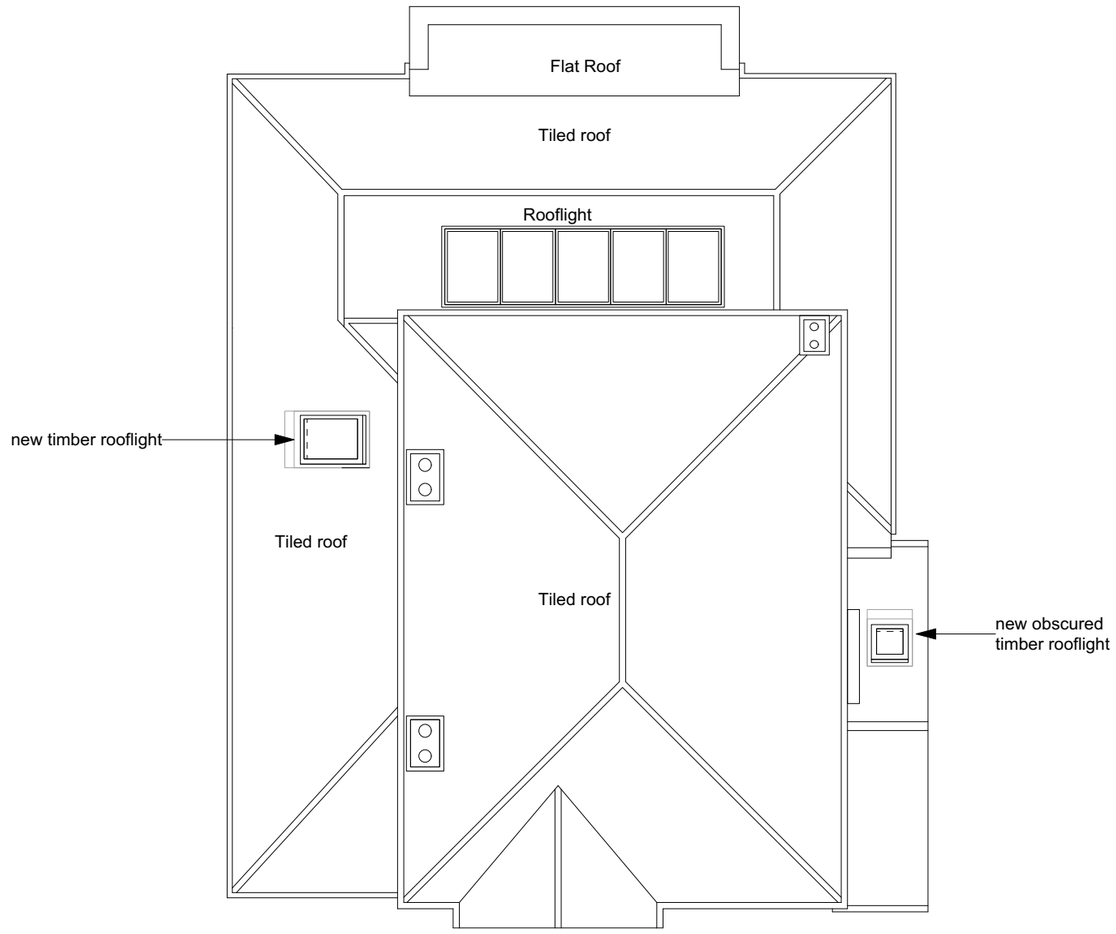

2
004
PROPOSED ROOF PLAN

0m 1m 5m

N

CAVE

The Cave Co-operative www.cave.coop
50 Canbury Park Road, Kingston Surrey KT2 6LX
Tel: 0208 5497532

Client

Job Title **17 Edenfield Gardens, Worcester Park**

Drawing Title **Proposed Floor Plans**

Stage **PLANNING**

Scale 1:100@A3	Date 12/ 2020	Drawn by RS
426/004		Rev -

For planning purposes only
This drawing is copyright © The Cave Co-operative.