0 1 2 4 6 8 10m

1:200

0 1 2 3 4 5 6 7 8 9 10m

1:100

0 1 2 3 4 5m

1:50

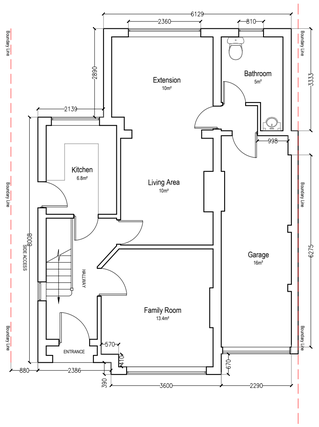

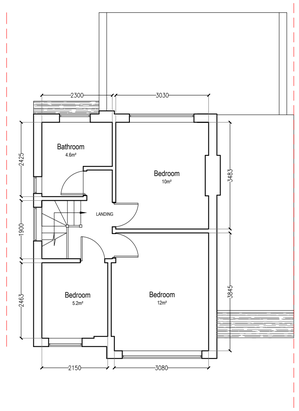

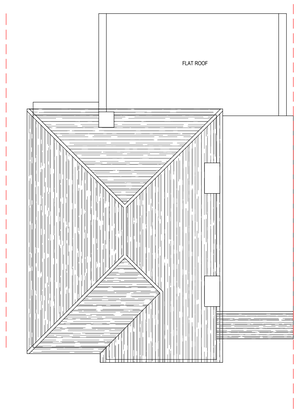

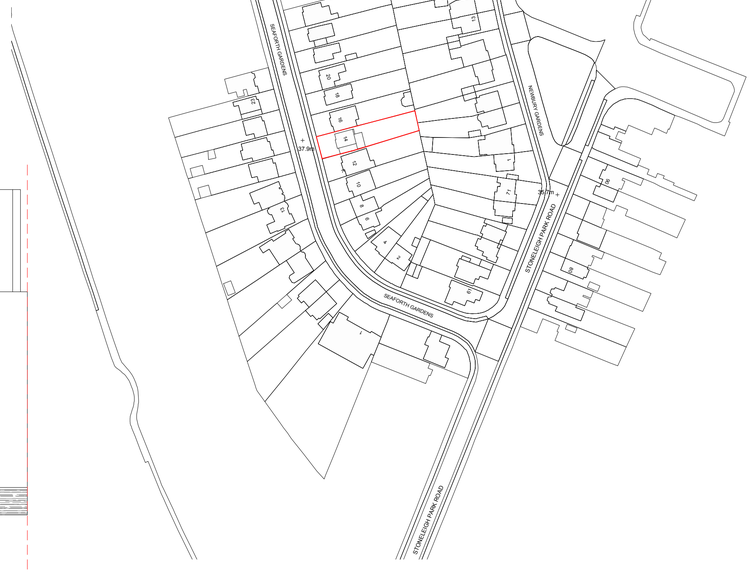

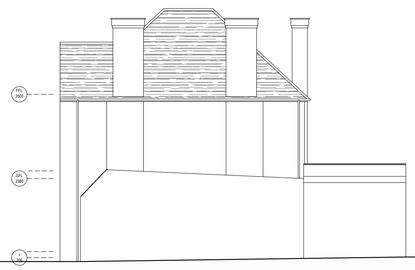

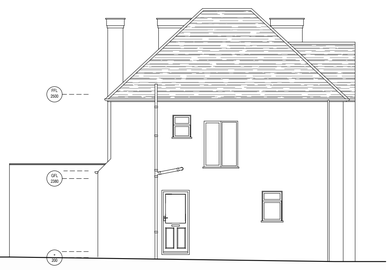

GENERAL NOTES

1. Dimensions should not be scaled from the drawings where accuracy is essential.

2. Details dimensions and levels to be checked on site by builder prior to commencement of works. Any works commenced prior to all necessary local authority approvals are entirely at the risk of the owner & builder.

3. Structural details are subject to exposure of existing construction and verification by L.A Surveyor and any necessary revised details are to be agreed with the L.A Surveyor prior to carrying out the affected works.

REV	DESCRIPTION	DATE

M Architecture Planning Ltd
28a Stoneleigh Broadway
Epsom KT17 2HU

07864 878 349
07437 938 123

info@ma-planning.co.uk
www.ma-planning.co.uk

SITE ADDRESS
14 Seaforth Gardens, Stoneleigh
Epsom, KT19 0NR

PROJECT TITLE
Proposal for a Two Storey Rear Extension/Part Side Extension, Ground Rear/Part Side Extension & Conversion of Garage

DRAWING TITLE/NO:
2042.01 - Existing Plans

SCALE: 1:100 & 1:1250 @ A3

DATE: 20.01.2021

REV: 0

DRAWN BY: Murat Surucu

THIS DRAWING AND COPYRIGHT BELONG TO M ARCHITECTURE & PLANNING LTD. DO NOT COPY, REPRODUCE, LOAN OR SUPPLY INFORMATION FROM THIS DRAWING WITHOUT M ARCHITECTURE & PLANNING LTD'S AUTHORISATION.