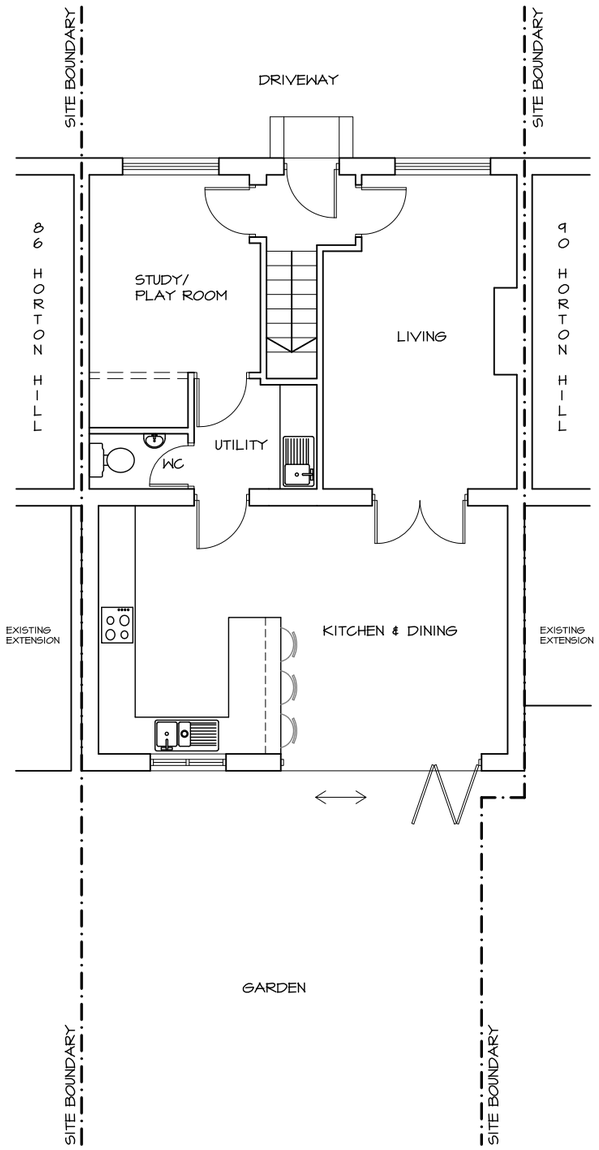

EXISTING GROUND FLOOR

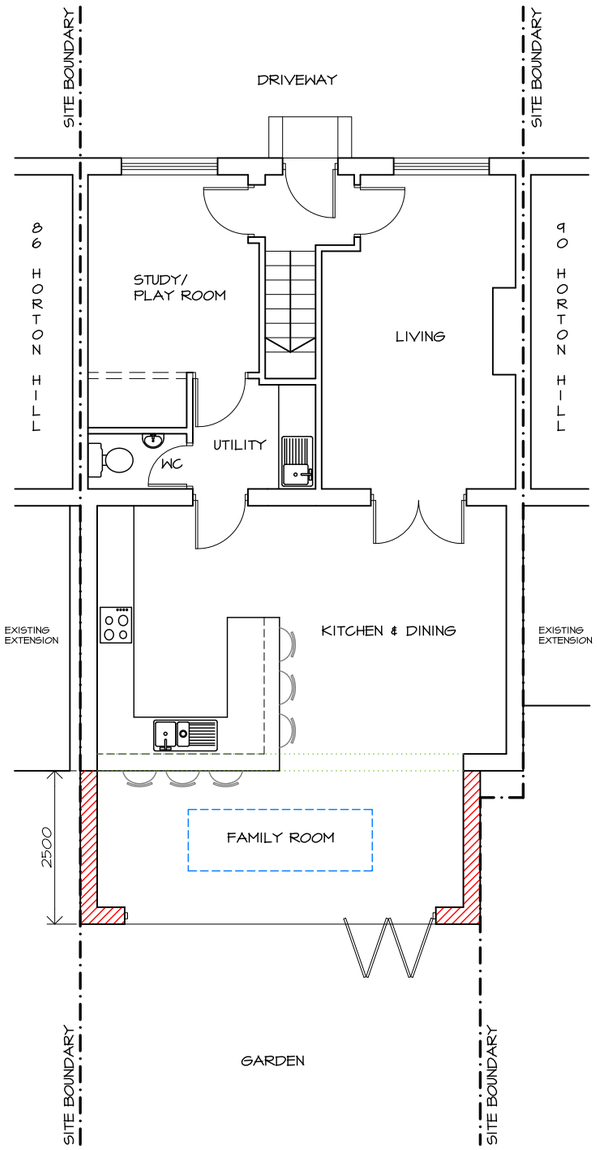

PROPOSED GROUND FLOOR

PHOTO

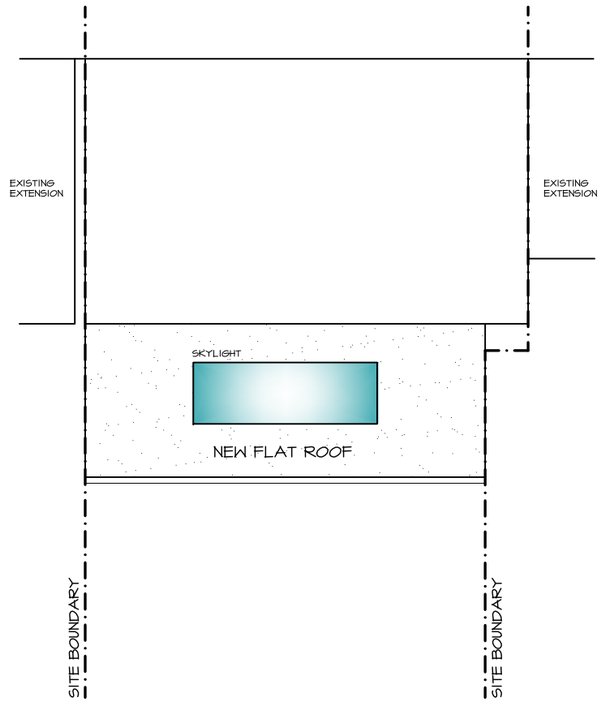

PROPOSED ROOF PLAN

EXISTING WALLS

NEW WALLS

EXISTING WALLS
TO BE REMOVED

WALL LEGEND

SCALE BAR

0 1 2 3 4 5 6 7 8 9 10 11m

PLANNING APPLICATION

Project.

88 Horton Hill
Epsom Surrey KT19 8ST

Title.

Existing & Proposed Plans

Scale: 1:100 @ A3

Date: Oct 2020

Drawing No:

88HH-100

ARCHITECTURE
DESIGN | DETAIL | MANAGE
www.dparc.co.uk
t: 07977 576244 e: dino_perrone@hotmail.com

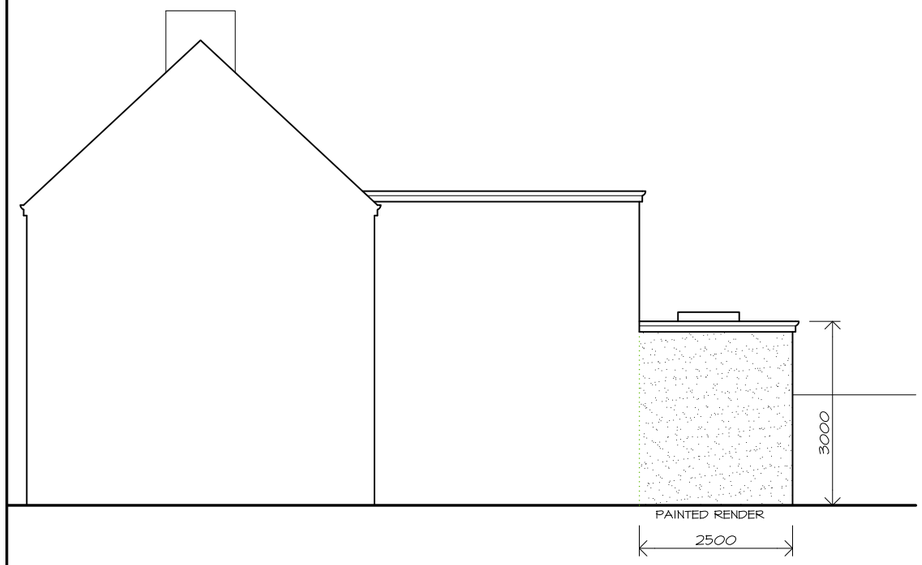

PROPOSED SIDE ELEVATION

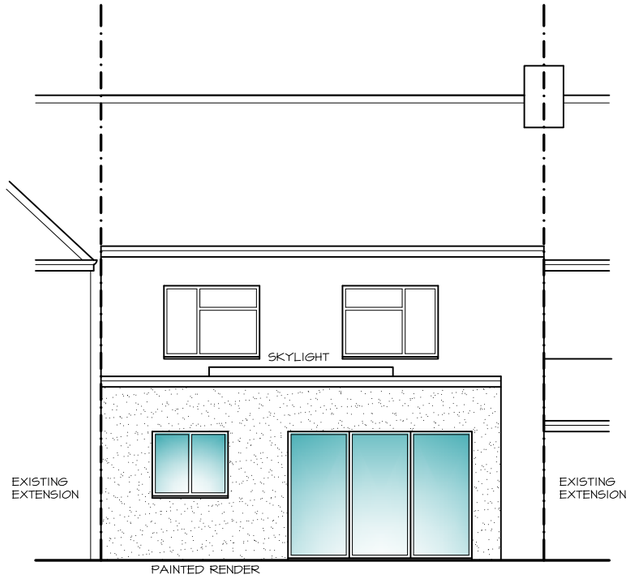

PROPOSED REAR ELEVATION

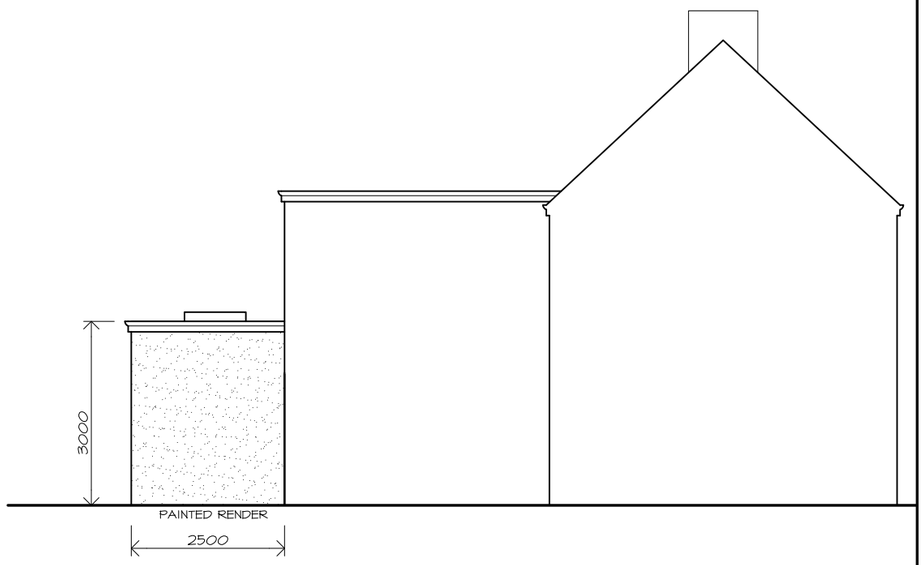

PROPOSED SIDE ELEVATION

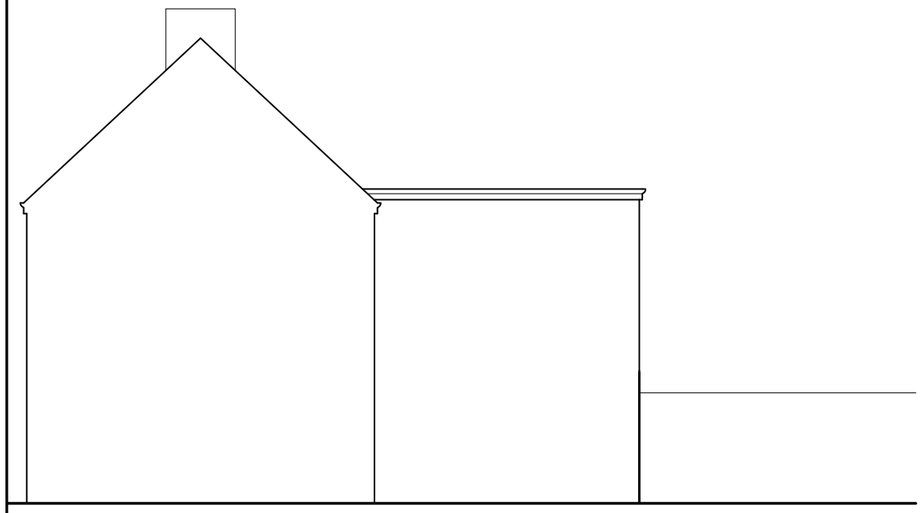

EXISTING SIDE ELEVATION

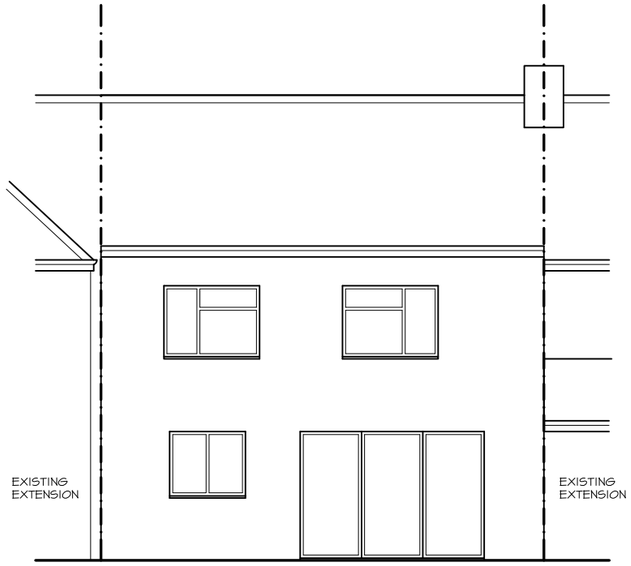

EXISTING REAR ELEVATION

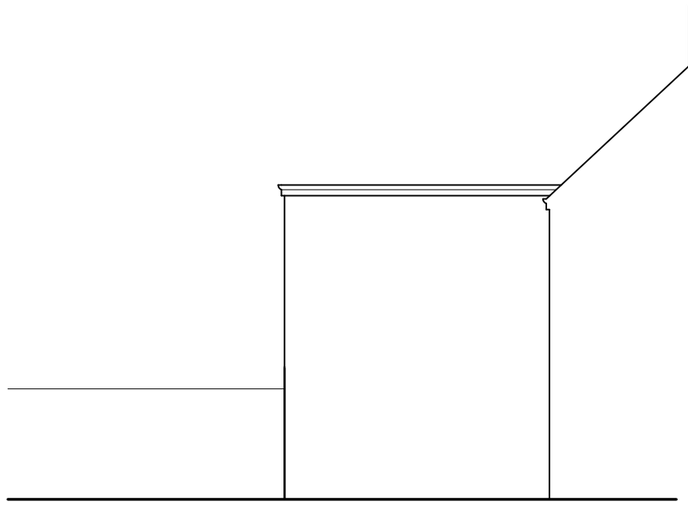

EXISTING SIDE ELEVATION

0 1 2 3 4 5 10m

SCALE BAR

PLANNING APPLICATION

Project.

88 Horton Hill
Epsom Surrey KT19 8ST

Title.

Existing & Proposed Elevations

Scale: 1:100 @ A3

Date: Oct 2020

Drawing No:

88HH-101

ARCHITECTURE
DESIGN | DETAIL | MANAGE
www.dparc.co.uk
t: 07977 576244 e: dino_perrone@hotmail.com