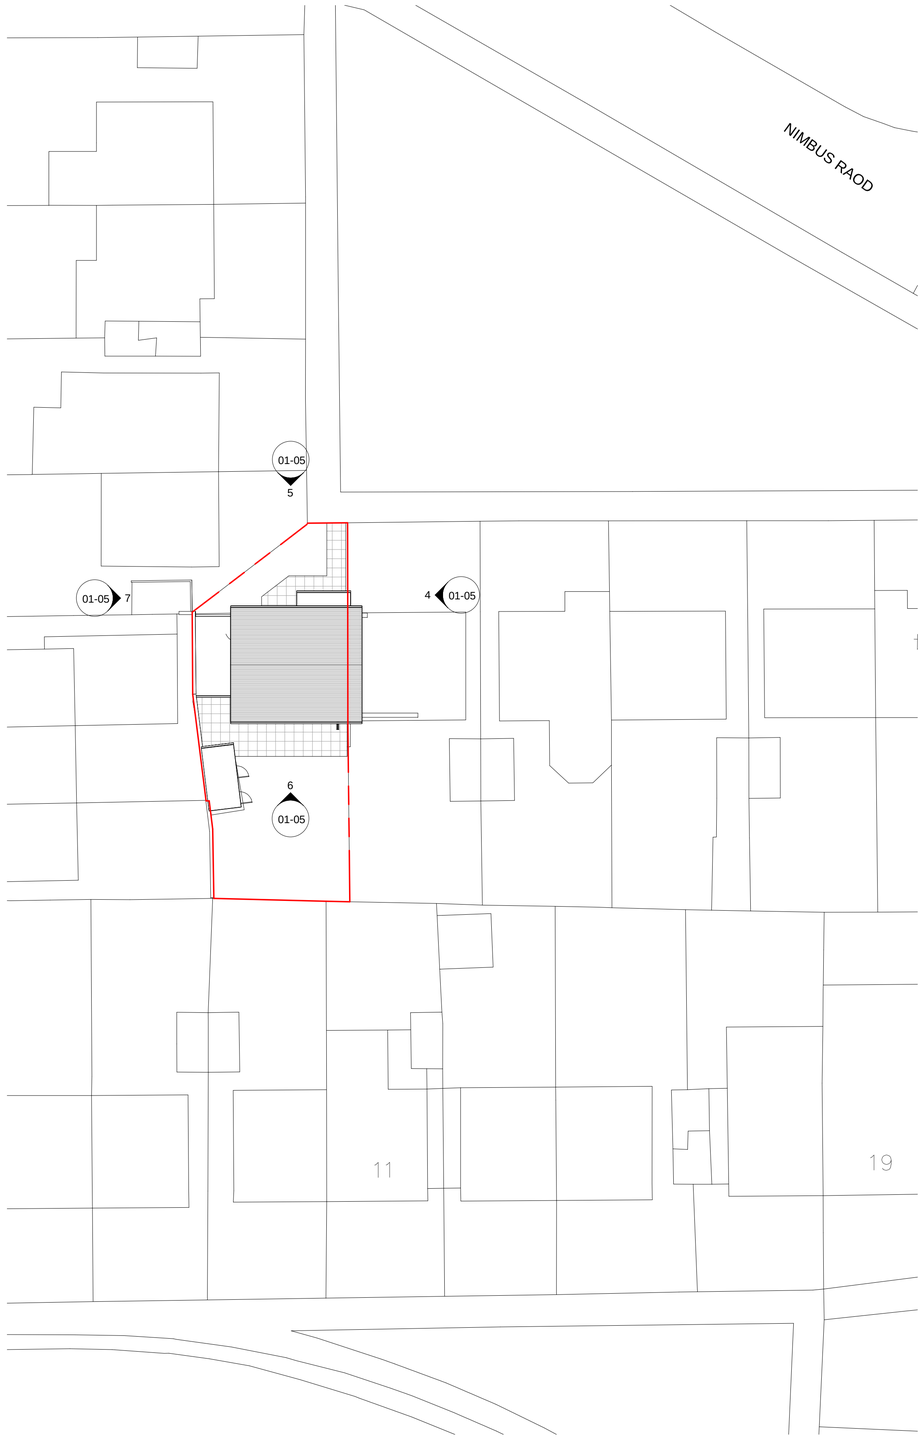

EXISTING BLOCK PLAN
1 : 200

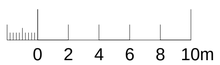

DO NOT SCALE FROM THIS DRAWING FOR CONSTRUCTION PURPOSES

SHEET RULER

Rev	Date	Description

PROPOSED EXTENSION AND ALTERATIONS

14 NIMBUS ROAD
EPSOM
KT19 9BJ

EXISTING BLOCK PLAN

DONOVAN HEWITT
chartered architects
The Theatre, 7 Church Street, Leatherhead
Surrey, KT22 8DN
tel: 01372 376236 fax: 01372 363058
email: donovan.hewitt@btconnect.com

BIM 360://1079 14 Nimbus Road/CM-1079-02.rvt

Date		Status	
Drawn by	Author	Checked by	Checker

Scale @ A1 1 : 200

Project No Drg No Rev

1079- 01-02