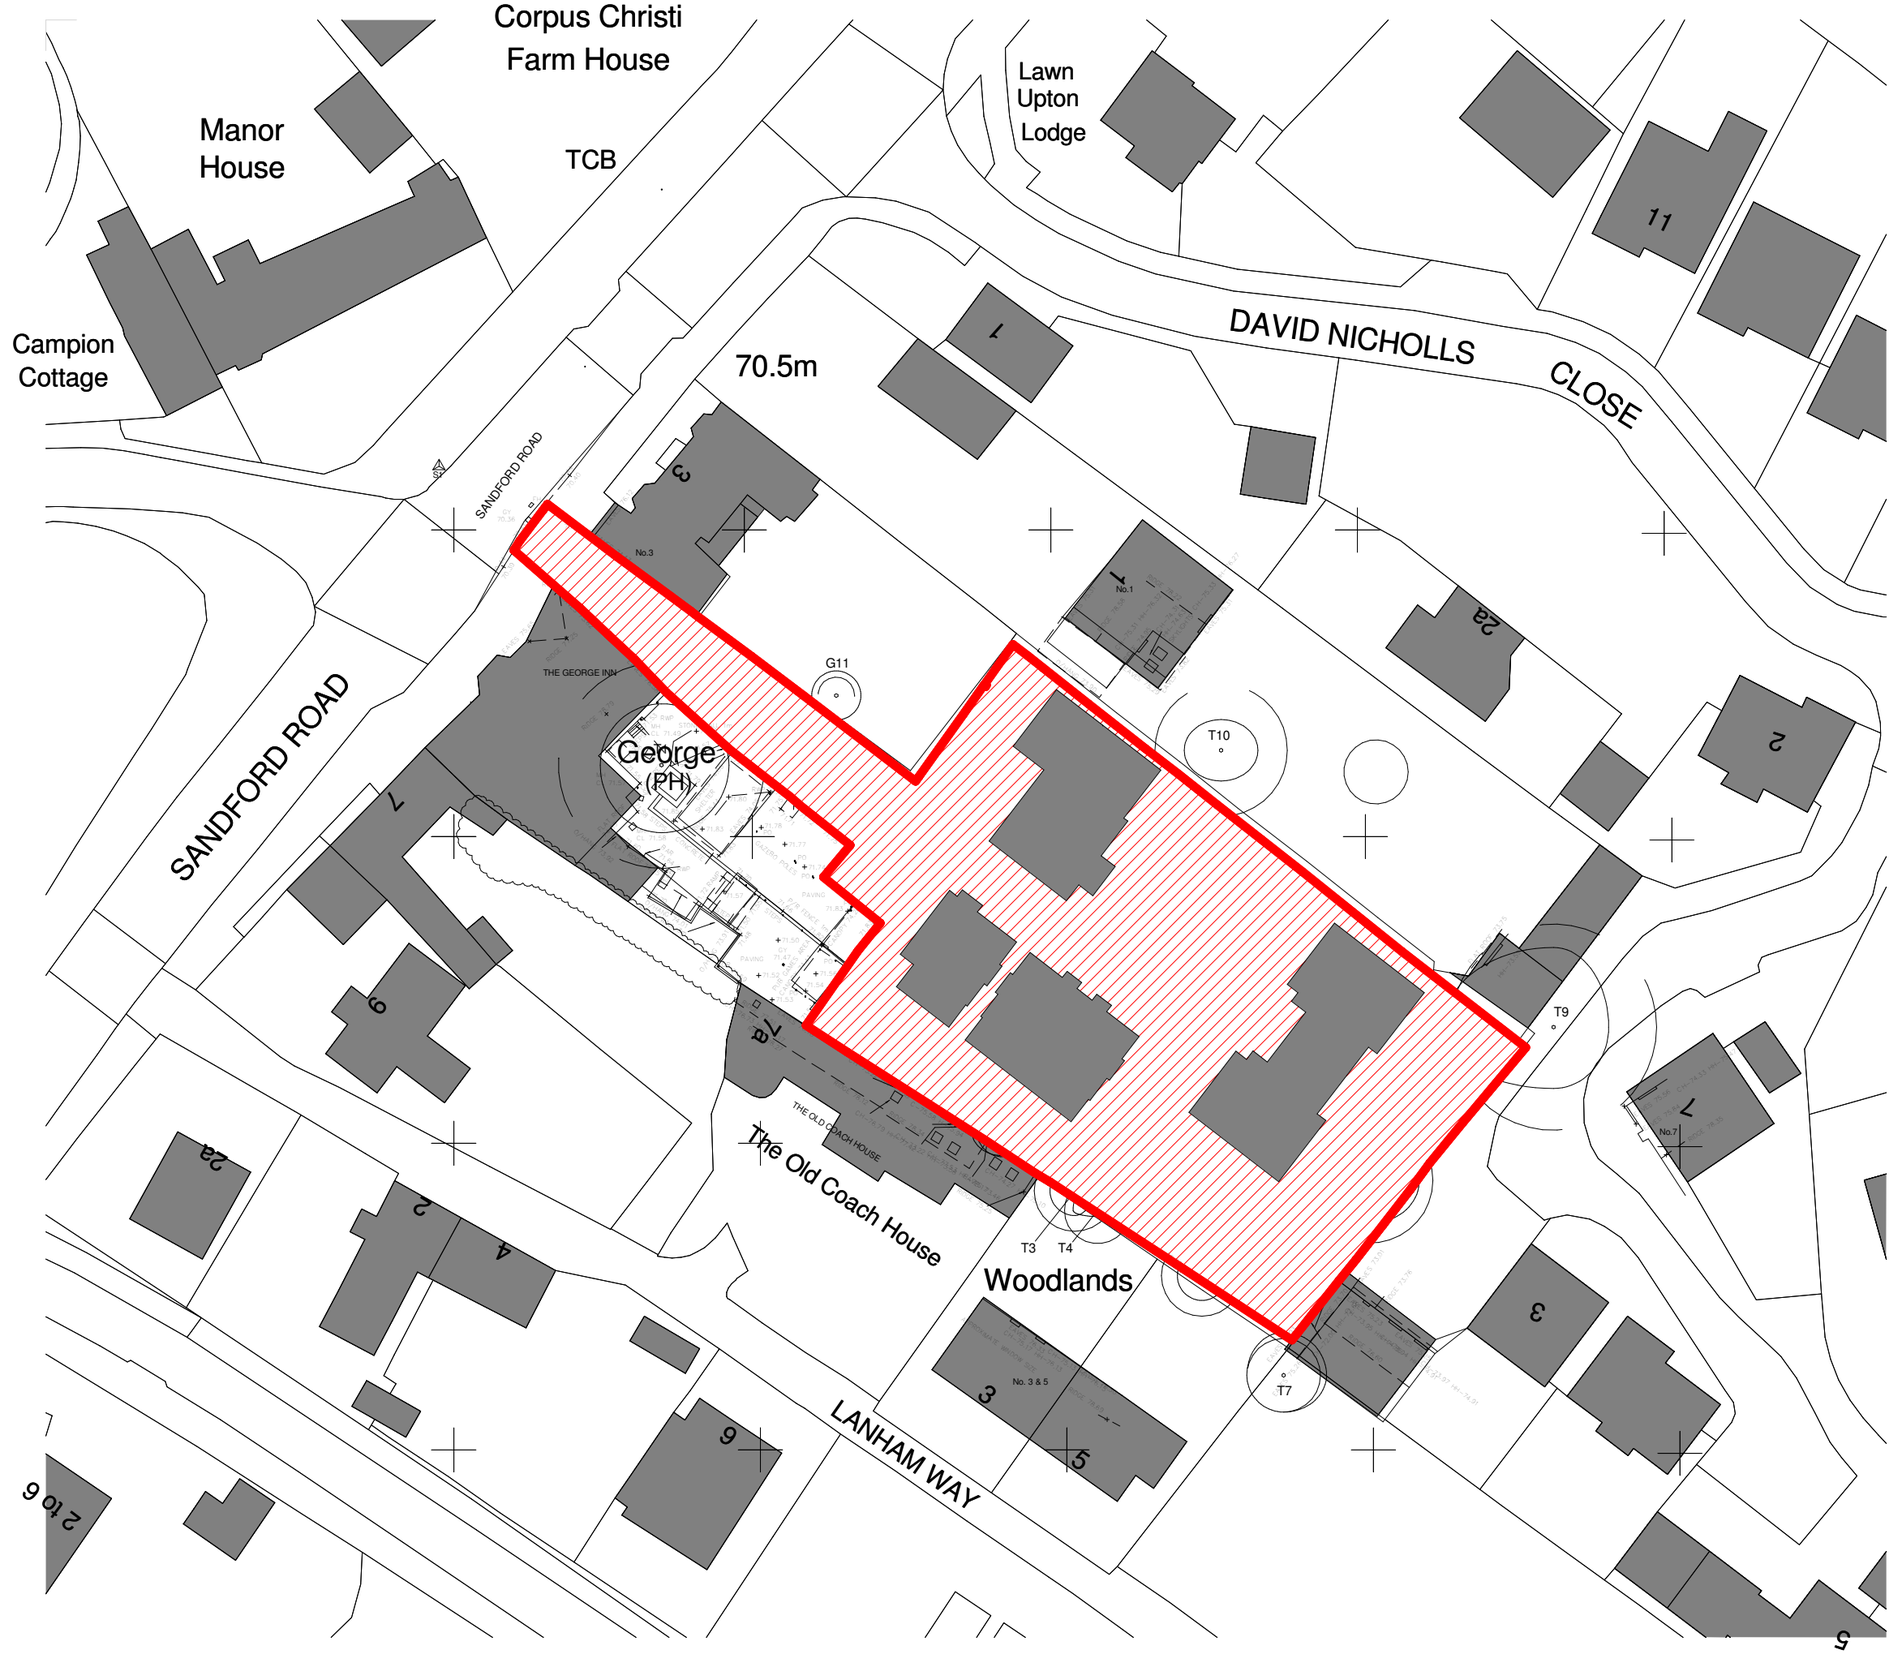

0 5 10 15 20 25m

N

GENERAL NOTES

1. All dimensions, levels and clearances to be checked on site prior to works commencing.

2. This drawing should be read in conjunction with all other project related drawings, specifications and documents.

3. Any discrepancies between this drawing, other drawings forming as part of this contract, or the specification / bill of quantities must be clarified before commencement of any work or ordering of any materials.

4. Please consult the author or project manager should the reader require clarification on any part of this drawing.

5. The copyright of the drawing and design is the property of the company. This information has been issued under specific terms for this project and may only be used and reproduced accordingly.

Rev	Date	By	Chk	Comment
F	20.01.2021	JR		Blue line removed in line with planning officer's comments
E	04.01.2021	JR		Unit 7 split into 2no. flats - now 7.1 & 7.2. Assoicated parking space added. Pub parking reconfigured. Unit 6 enlarged to two bed house. Bin muster point moved closer to highway.
D	17.11.2020	JR	JC	Red line amended
C	21.10.2020	JR	JC	Scheme redesign
B	10.06.2020	RK	JC	Ownership amended
A	01.06.2020	RK	JC/NC	Boundary amended
-	03.04.2020	RK	JC/NC	Planning Issue

Application Site

nca-architecture

Neil Clarke Architecture Ltd
7 Court Farm
Medcroft Road
Tackley
Oxfordshire
OX5 3AL

tel: 01869 226610

e: enquires@nca-architecture.co.uk
www.nca-architecture.co.uk

Client:

KJD Investments

Project Title:

Land to rear of George Pub, Littlemore

Drawing Title:

Block Plan

Status:

PLANNING ISSUE

Issue Date:	Scale @ A3:	Drawn:	Checked:
22.07.2020	As indicated	RK	NC

Job No	Discipline	Type	Number	Revision
190277	A	ST	002	F