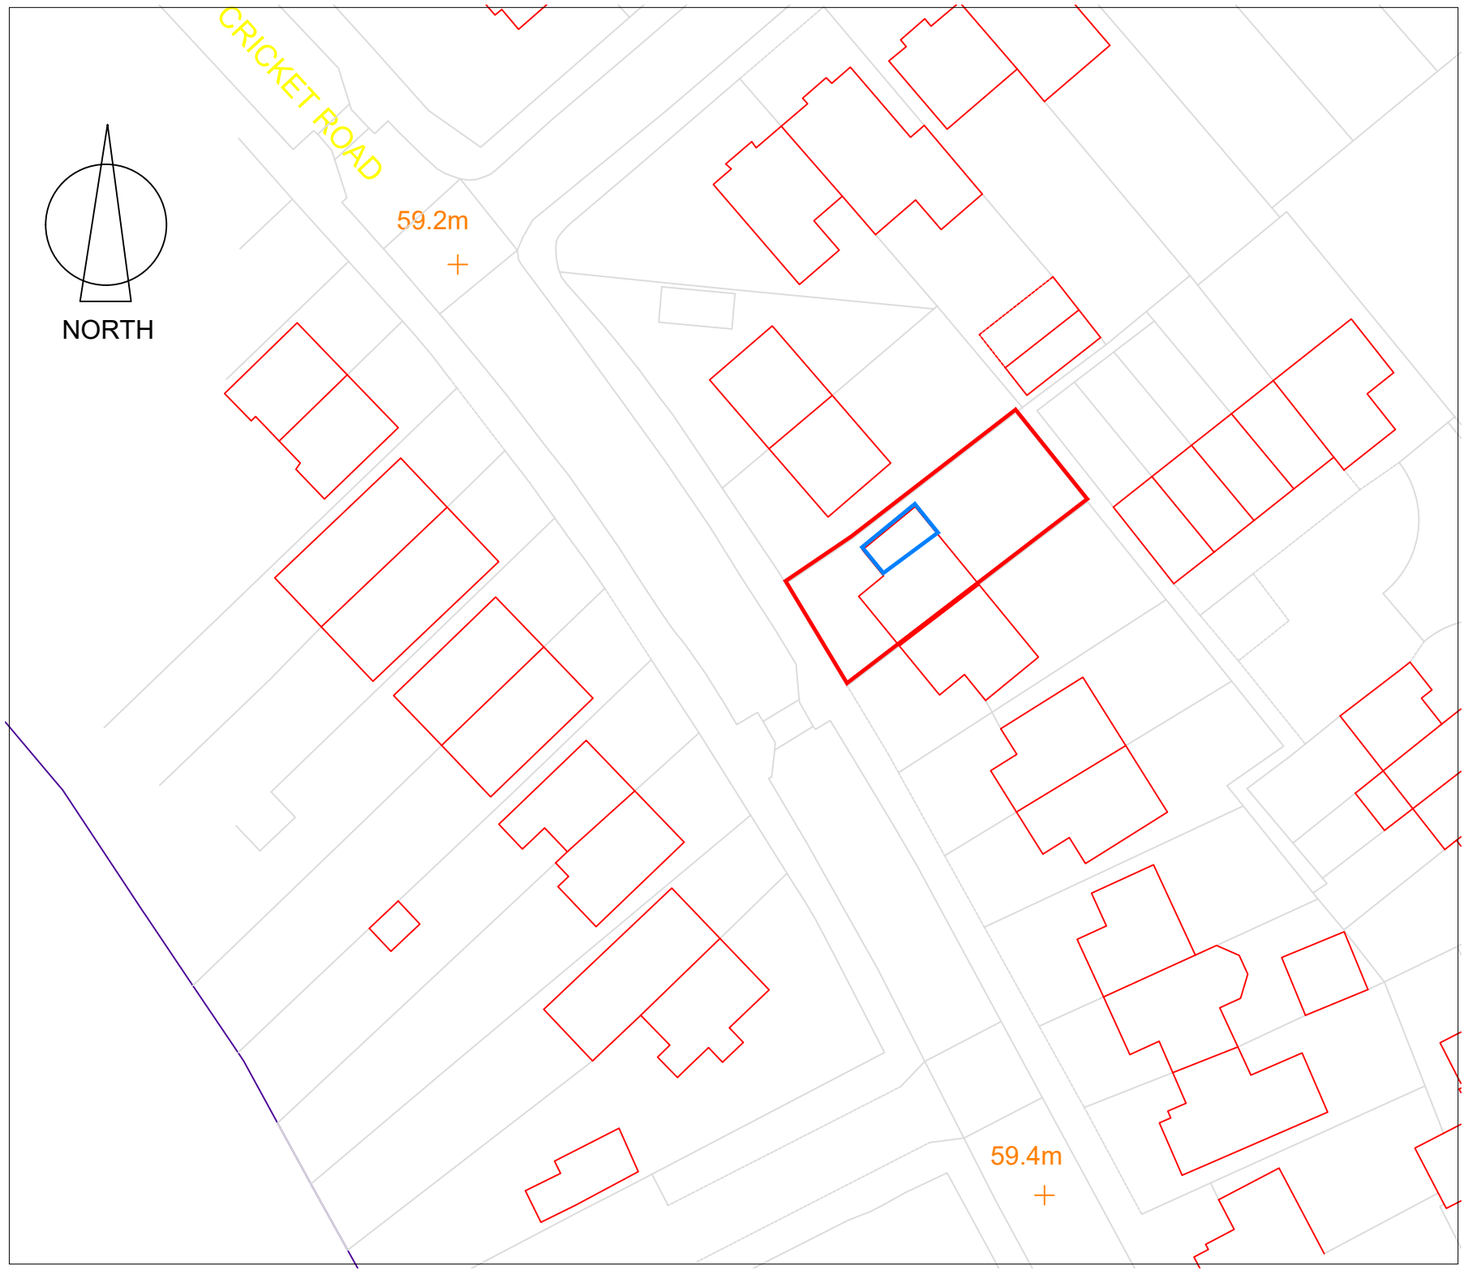

SITE PLAN
Scale 1:500

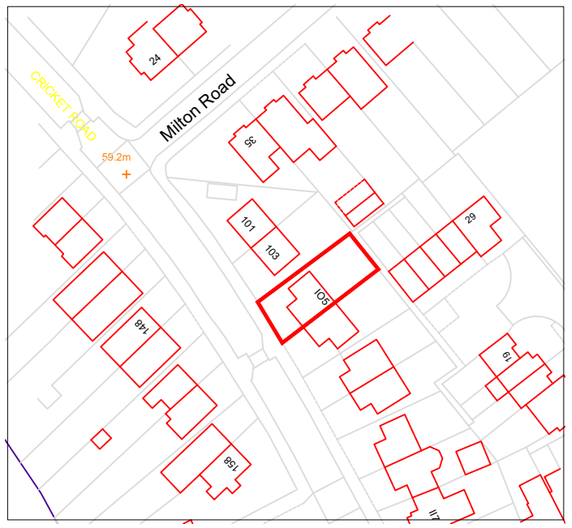

NORTH

LOCATION PLAN
Scale 1:1250

Client
Heather Booth
105 Cricket Road
Oxford

Project:
Conversion of existing garage into half kitchen and half office

Title:
SITE AND LOCATION PLANS

Drawing No.	Date:
JT/PM/2096/001	Oct' 2020