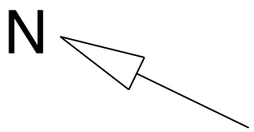

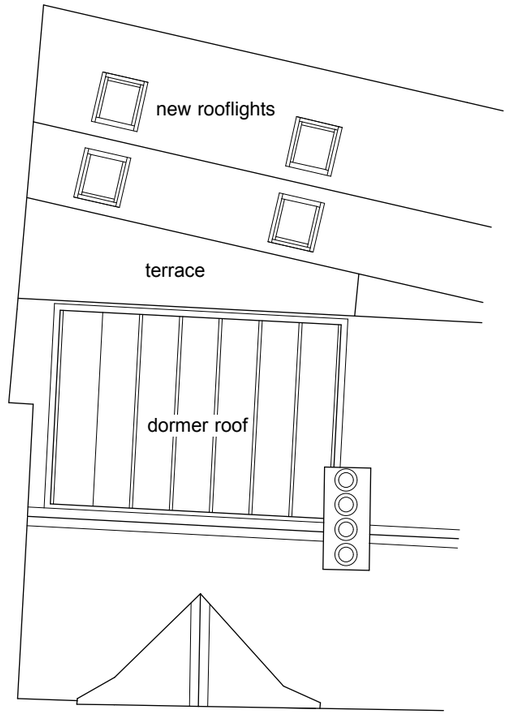

ROOF PLAN

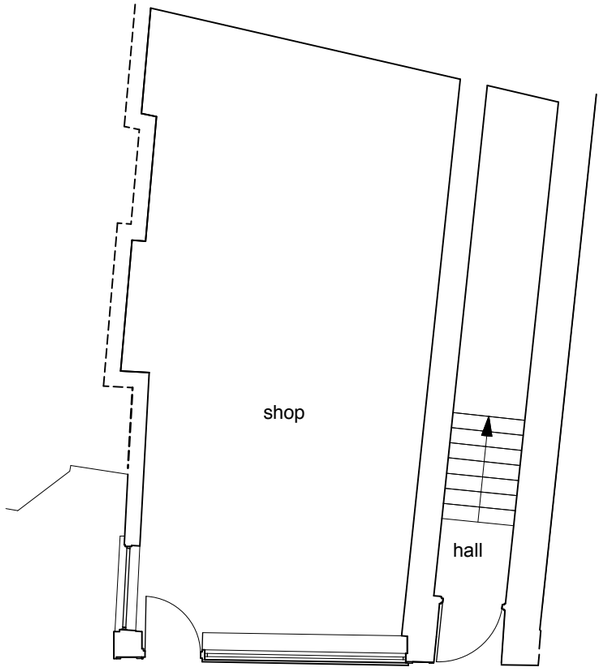

GROUND FLOOR PLAN - no change

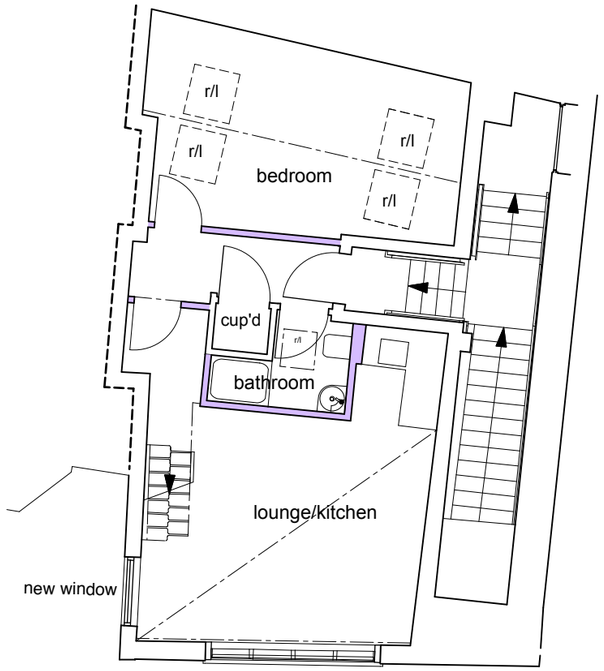

FIRST FLOOR PLAN

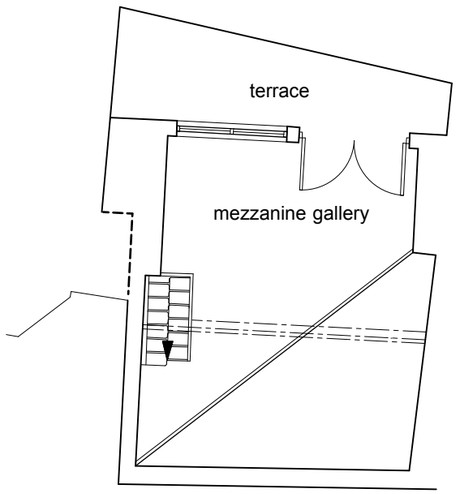

MEZZANINE PLAN

0.0 1.0 2.0 3.0 4.0 5.0

Scale = 1 : 100

LesleyCotton
architect
Unit 12 Standingford House
26 Cave Street
Oxford OX4 1BA
01865 722550

8 New Inn Hall Street, OX1 2DH	
Proposed Plans	
scale 1:100 @ A3	drawing number 273A/PL 03 A