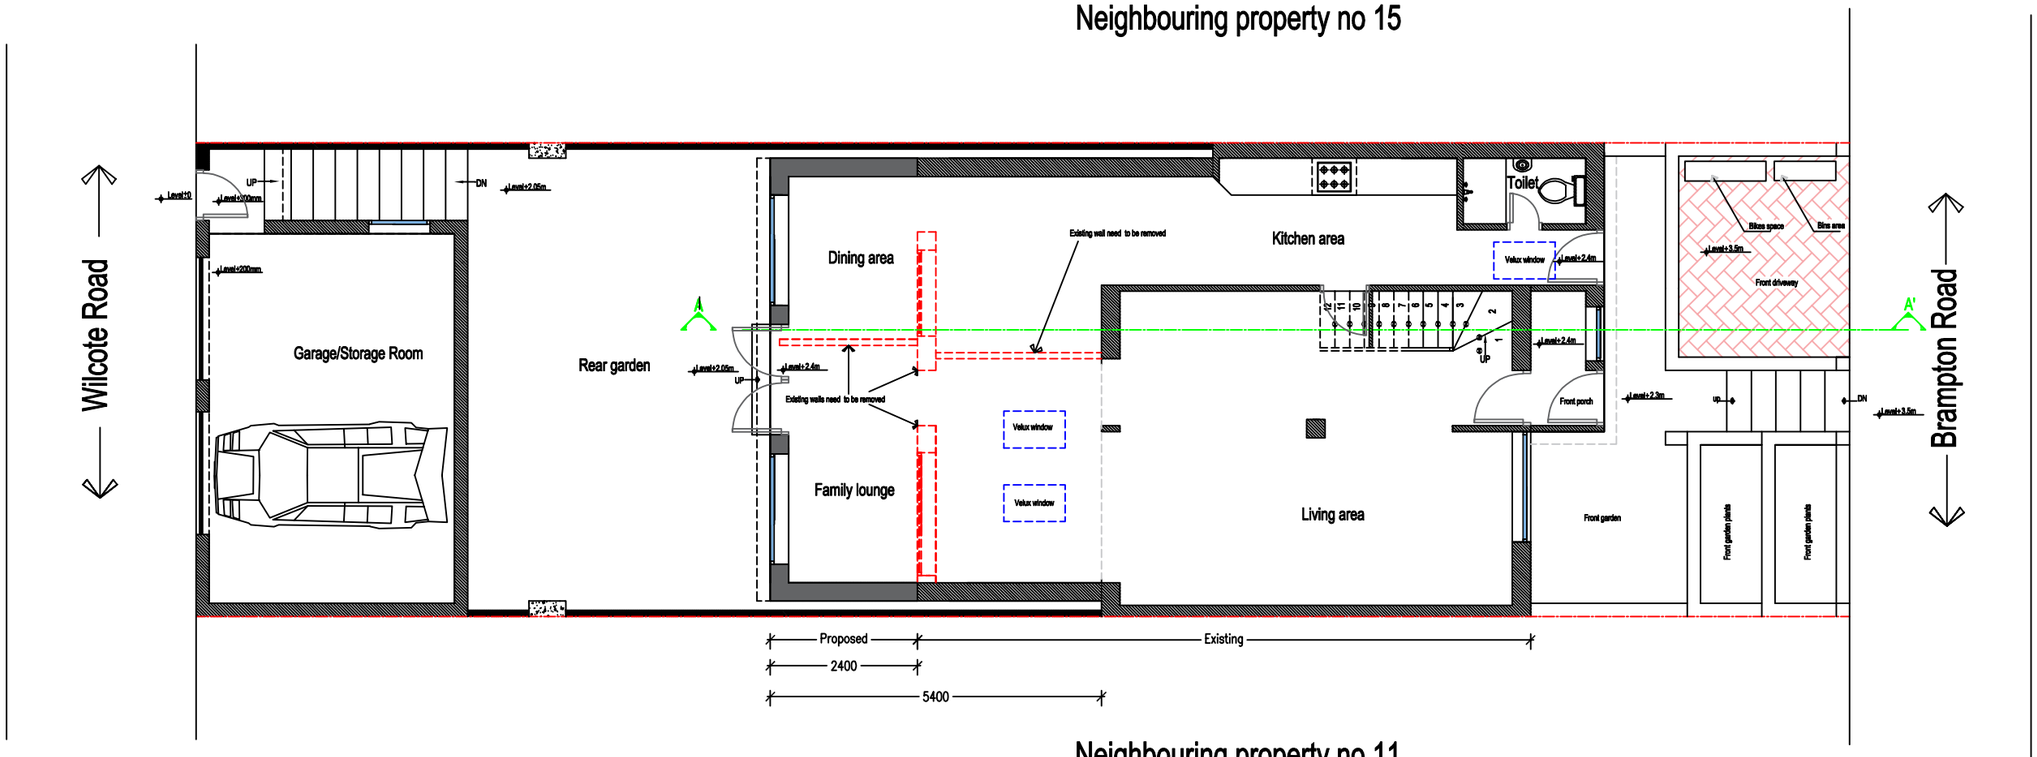

Proposed ground floor plan
1:100

This Drawing is for the Planning application purpose

VISUAL SCALE 1 : 100 @ A3

OPB.Ltd.

Oxford plan and build ltd.
138 Kestrel crescent
Blackbird leys, Oxford
OX4 6EB
Tel: 01865 423379
Mob: 07825 652200
Email: ravikarch@aol.co.uk

Proposed Project	Client: Mr Dino Nuzi	project number 21/00177/FUL	N
Removal of existing rear conservatory, Erection of single storey rear extension. Installation of render to front elevation.	Address: 13 Brampton Road Headington Oxford OX3 9NF	Dated 22-01-2021	
		Updated on 01-02-2021	
		Size @ A3	Drawing 04
		Drawn By: Ravi Kant	Scale 1 : 100