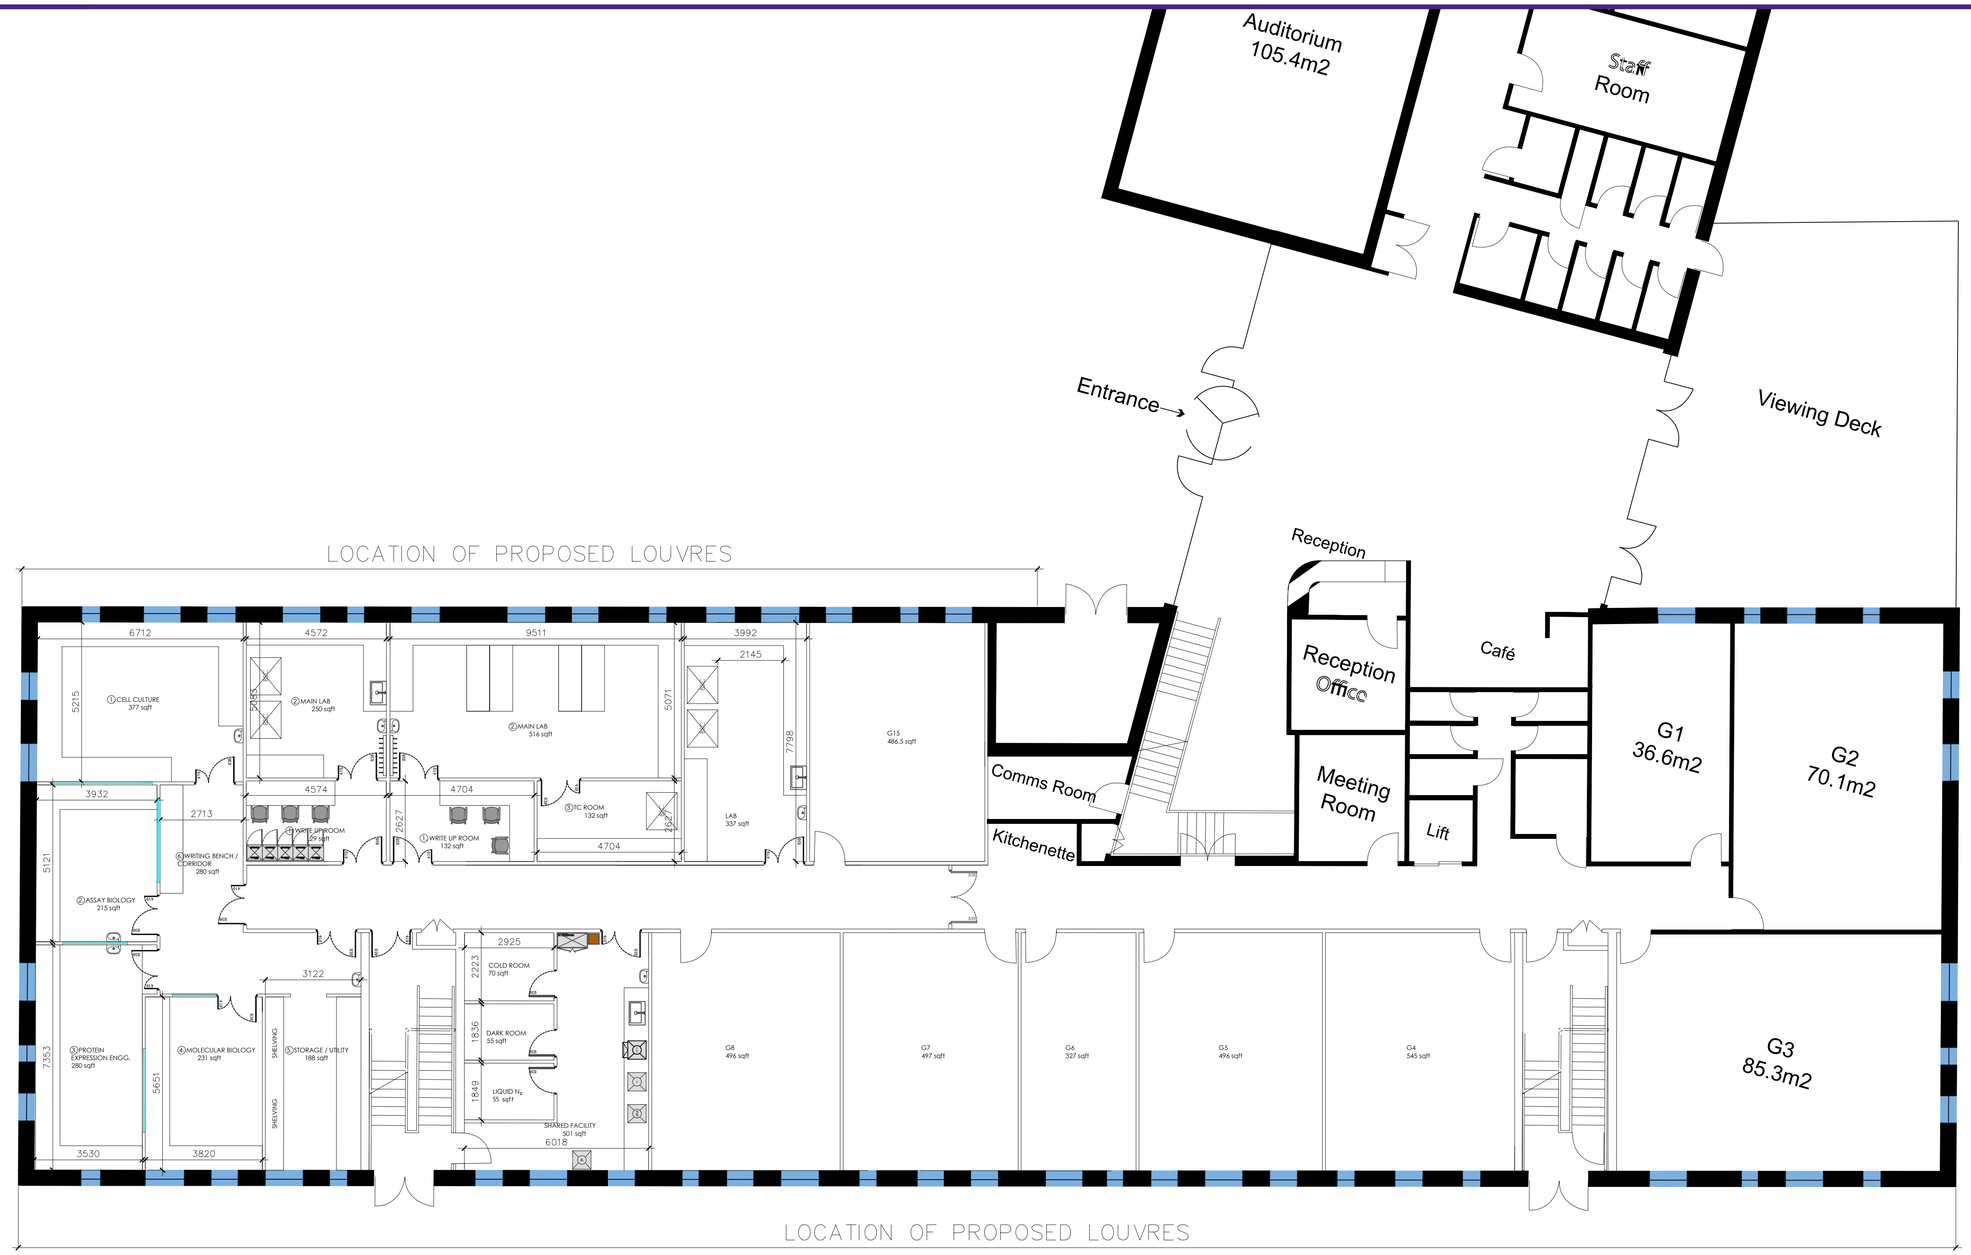

SITE LAYOUT PLAN

Scale 1:100 @ A1

0 1 2 3 4 5m

N

Design is protected under Copyright at no time must any portion of this drawing be reproduced or copied in any way without the permission of Bulb Interiors Ltd.

All dimensions must be checked on site

Rev	Revision	By	Date	Chk'd	Date
B	SCALE BAR	SM	01.02.21	AM	01.02.21
A	FIRST ISSUE	SM	21.01.21	AM	21.01.21

bulb LABORATORIES

BULB INTERIORS, PRIORY COURT, WOOD LANE
BEECH HILL, BERKSHIRE RG7 2BJ
T:01189 889200 F:01189 889350
www.bulbinteriors.com

Client

CLIENT NAME

Project

WCFI
Stansfeld Park, Quarry Road
Headington
Oxford, OX3 8SB

Title

GROUND FLOOR
FLOOR PLAN

Scale	Date	Designer/Drawn By	Checked By / Date
1:100@A1	21.01.21	SM	MK

Drawing Number

Project No.	Drawing Nos	Floor	Detail	Rev
PROJ	01	GF	FP	B