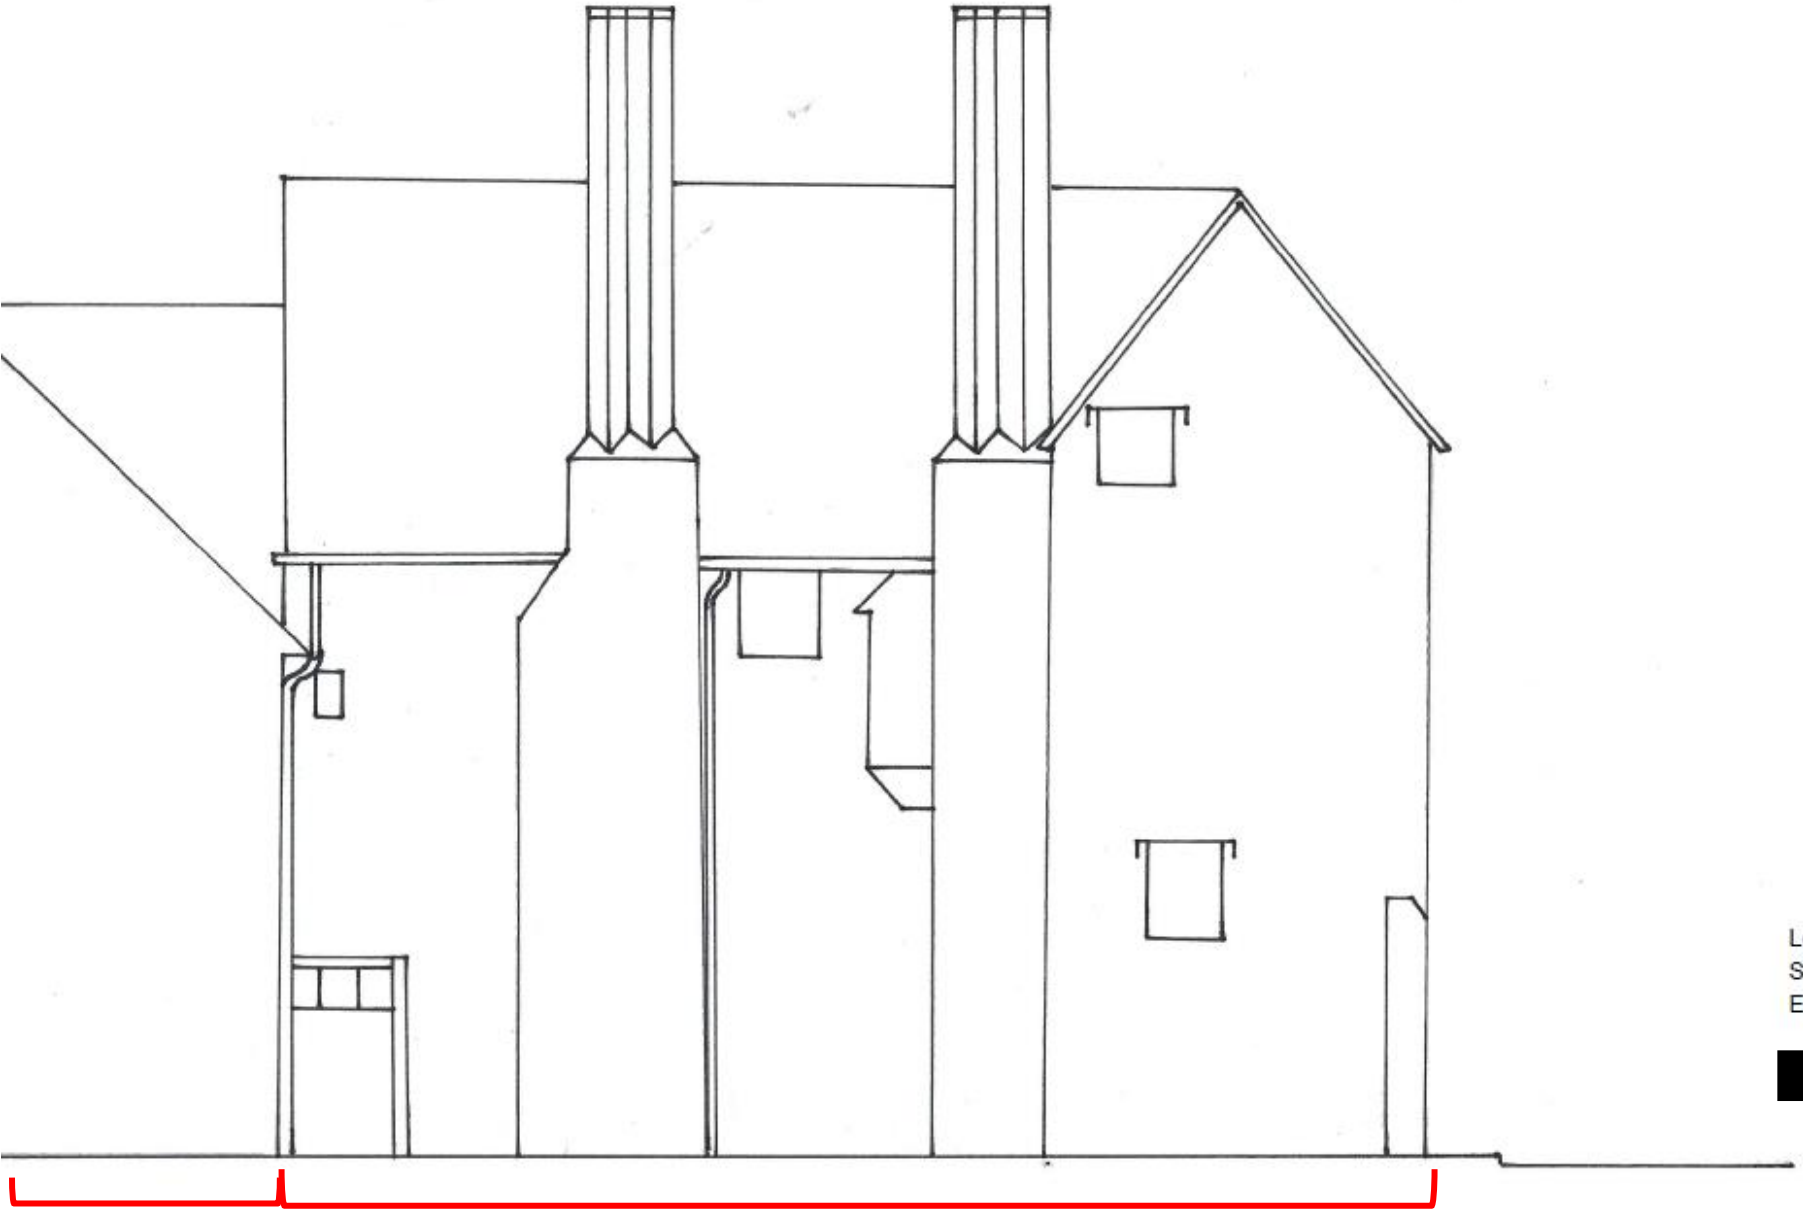

Location: The Old Parsonage, Iffley
Scale: 1:100 @A4
Existing East Elevation

1m 5m

The Rectory

The Old Parsonage