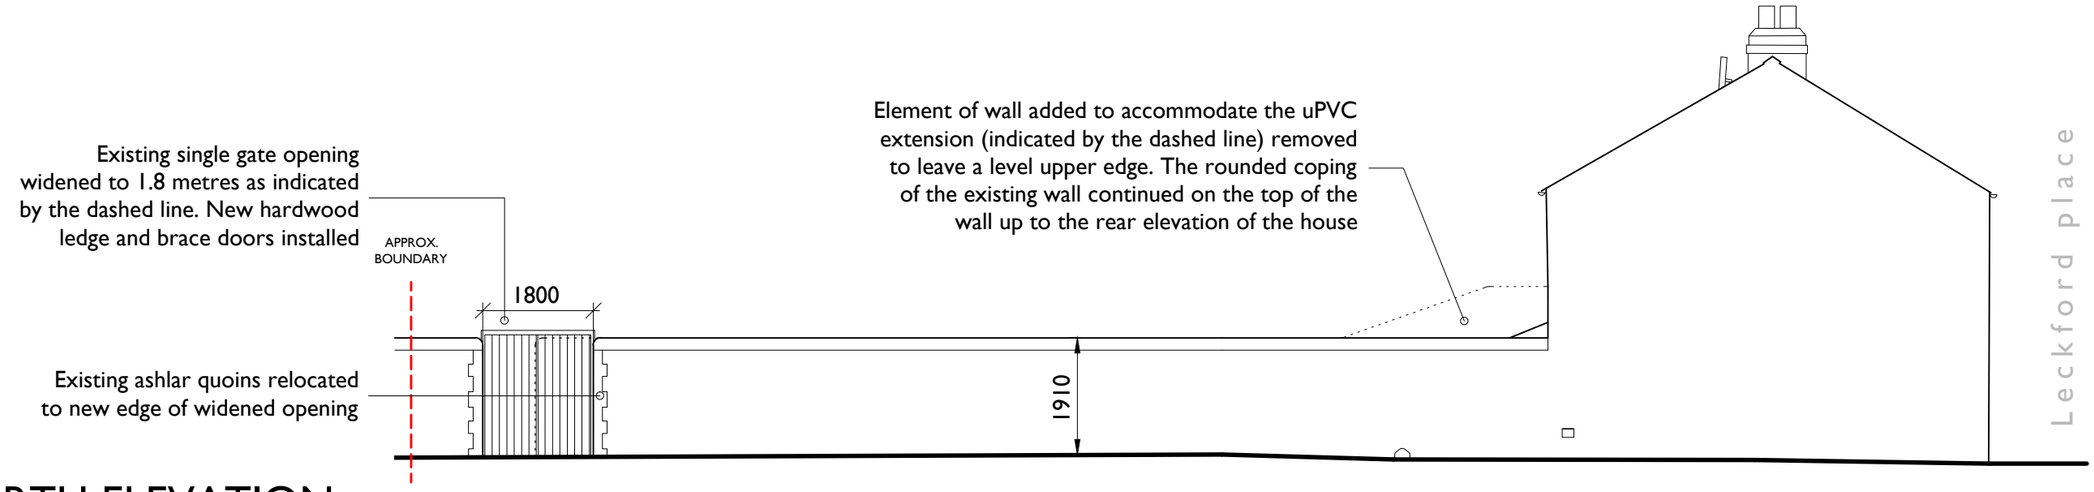

NORTH ELEVATION

AS VIEWED FROM PLANTATION ROAD

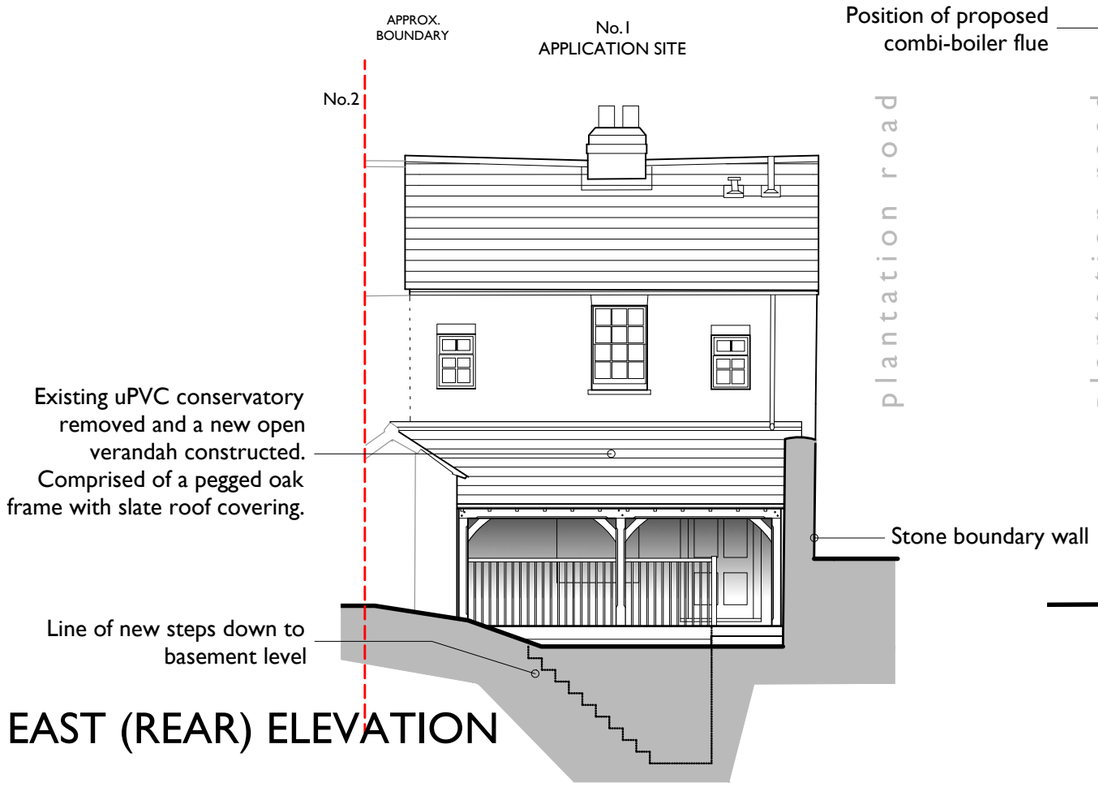

EAST (REAR) ELEVATION

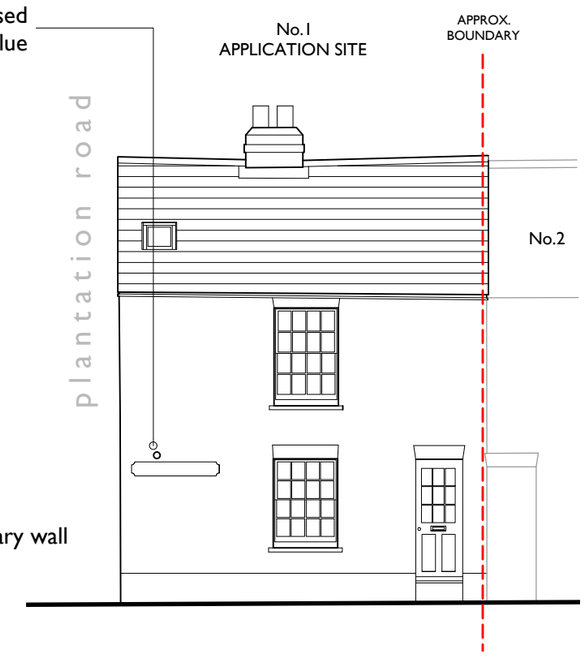

WEST ELEVATION

AS VIEWED FROM LECKFORD PLACE

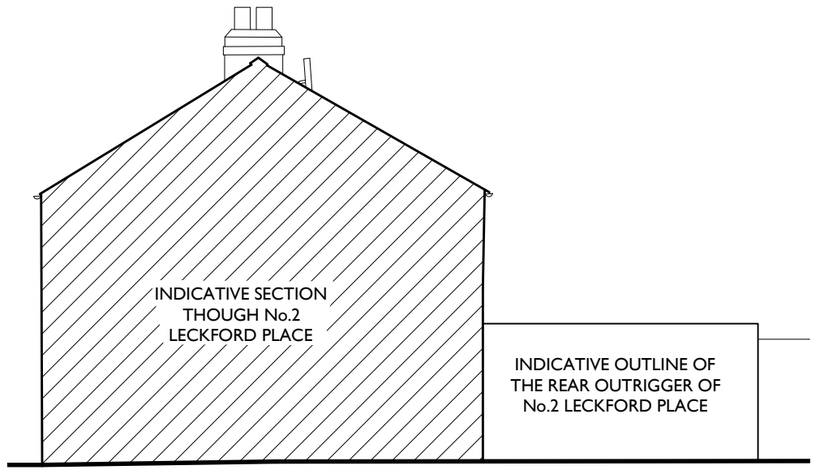

SOUTH ELEVATION

General Notes

This drawing is for design and planning application purposes only and is not to be scaled from or used for construction - Copyright reserved to Gillick Brothers

Revision Notes

REV.	DATE	DESCRIPTION
A	26.2.21	GF door added to east elevation. South elevation added to drawing; to reflect Planning comments

Scale of Metres 1:100

0 1 2 3 4 5

Drawing Title

PROPOSED ELEVATIONS

Project

REMODELLING & ALTERATION OF
No.1 LECKFORD PLACE
OXFORD
OX2 6JB

Client Mrs. E. HSU

Scale 1:100 on A3 paper

Date JANUARY 2021

Dwg.No. 195-104 Revision A

Contact details:
E-mail: mail@gillickbrothers.co.uk
Web: gillickbrothers.co.uk
Tel: 0800 020 9624
- HEREFORD . HR2 9BN -
- LINCOLN . LN6 7DQ -

GILLICK BROTHERS