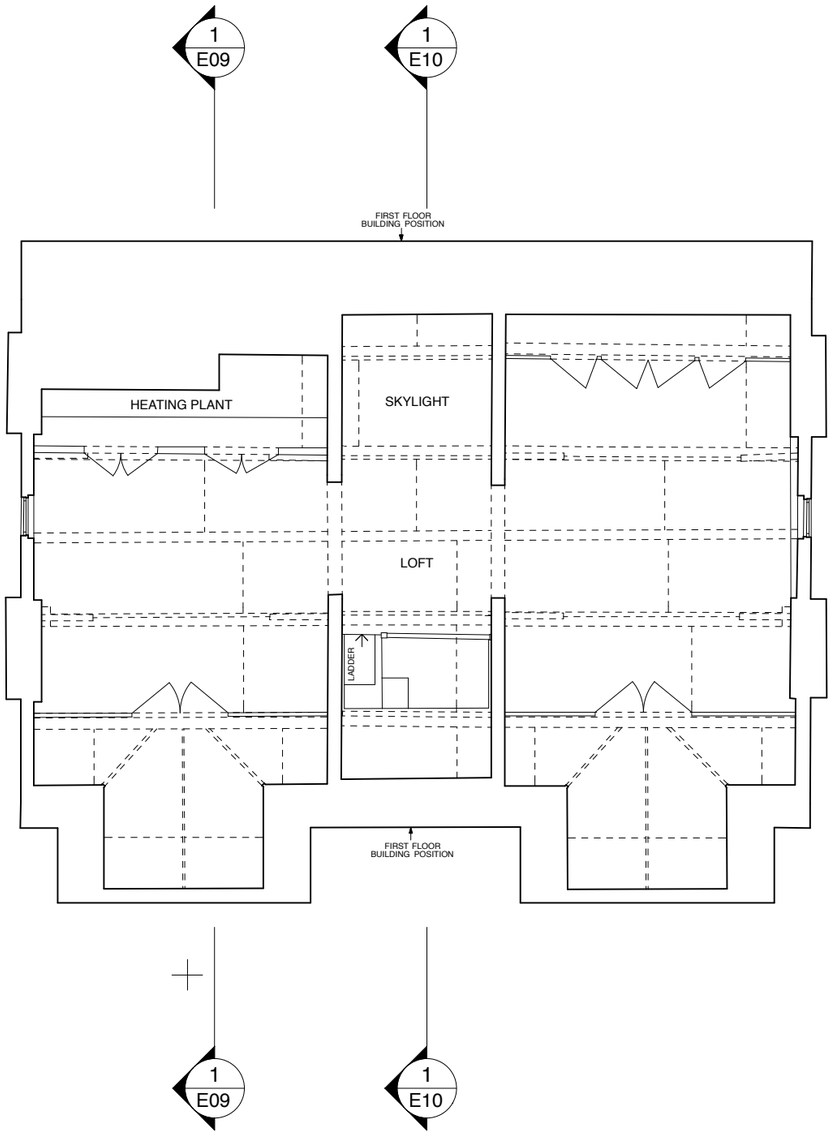

0m 1m 2m 3m 4m 5m 10m

DAVID COOK ARCHITECTS

56 Clerkenwell Road
London EC1M 5PX

Tel: 020 7490 5483 Fax: 020 7490 5486

Client
MR & MRS BATTCOCK

Scale 1:100@ A3
Date 01/21
Drawn IP

Drawing Title
EXISTING THIRD FLOOR PLAN

Job Title
1 LINTON ROAD

1805 E04