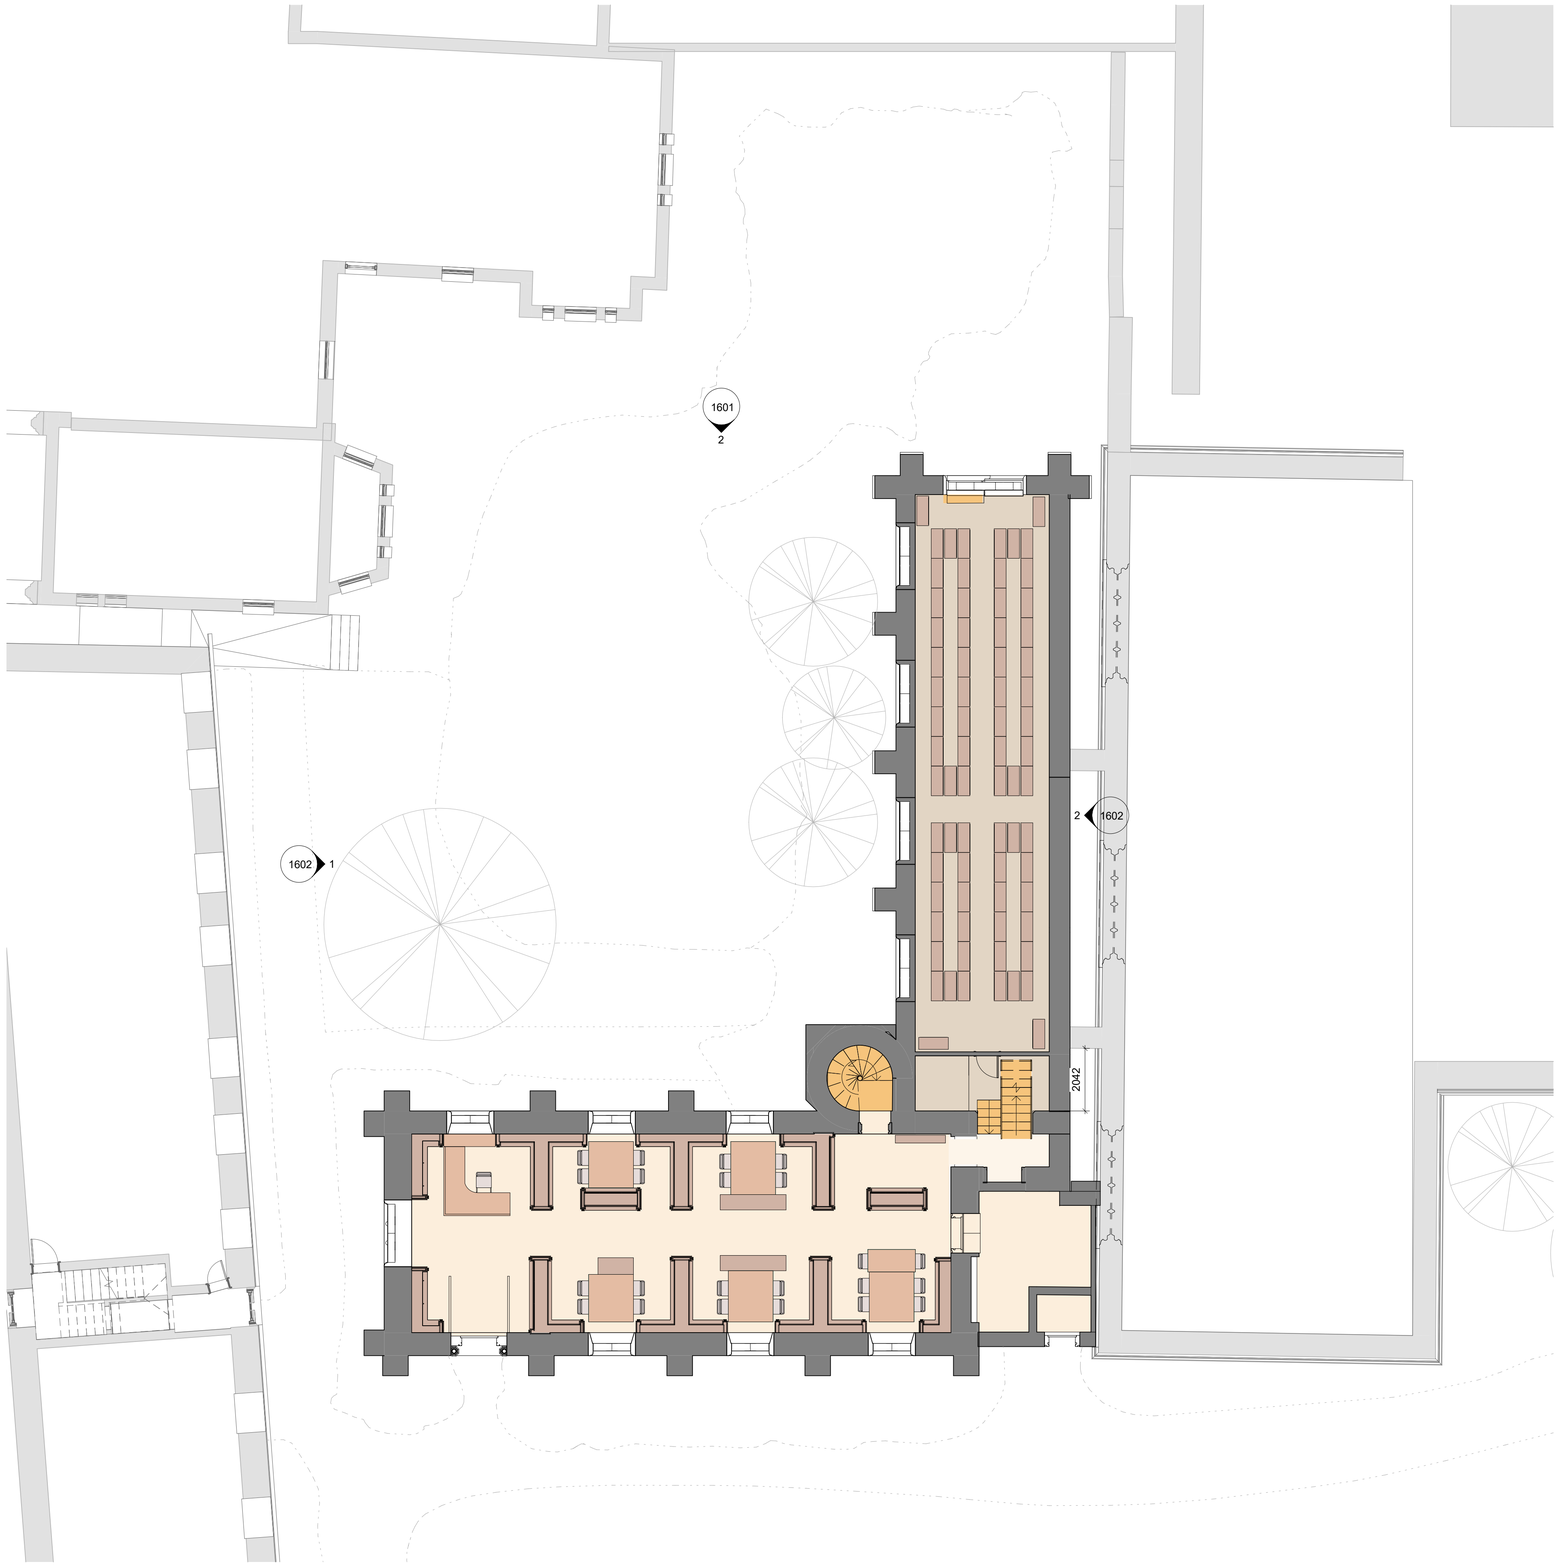

NORTH

GENERAL NOTES

DIMENSIONED DRAWINGS ONLY. DO NOT SCALE
ALL DIMENSIONS TO BE CHECKED PRIOR TO COMMENCEMENT OF ANY WORKS, AND / OR PREPARTION OF ANY SHOP DRAWINGS.
ALL DISCREPENCIES TO BE REPORTED TO THE ARCHITECT.
THIS DRAWING TO BE READ IN CONJUNCTION WITH ALL OTHER ARCHITECTS DRAWINGS AND SPECIFICATIONS AND OTHER CONSULTANTS INFORMATION
ALL STRUCTURAL ELEMENTS TO BE CROSS CHECKED WITH ENGINEERS DOCUMENTS

NOTES

REVISION SCHEDULE

REVISION	DATE	DESCRIPTION	ISSUED BY
P1	29/01/21	Planning Application	AA

Nex —
90-93 Cowcross St, Clerkenwell,
London EC1M 6BF

e: office@nex-architecture.com
t: +44 20 7183 0900

— Exeter College Oxford

Turl Street, Oxford, OX1 3DP

PROJECT:
Exeter College - The Library Renewed

DRAWING:
GA Plan Ground - Existing

STATUS:	DATE:	DRAWN:	CHECKED:
Planning	29/01/21	JR	JF
SCALE:	DRAWING NO:		REVISION:
1 : 100 @ A1	098-Nex- PX-	1501	P1

1:100 m 0 1 2 5 10 25